

REVISIONS

10/12/2026	BIDS AND PERMITS
09/25/2026	SITE PLAN REVIEW
09/21/2026	CD PEER REVIEW
09/09/2026	CD TEAM REVIEW
08/10/2026	CD 50% PROGRESS
08/22/2026	DD OWNER REVIEW
08/15/2026	DD PEER REVIEW
06/08/2026	DD 90 % PROGRESS
05/18/2026	DD 50 % PROGRESS
02/23/2026	SD OWNER REVIEW
02/13/2026	SD PEER REVIEW
02/09/2026	SD PROGRESS REVIEW

Drawn By	BBOUCHARD
Designer	PANDRIESE
Reviewer	PANDRIESE
Manager	CKRETOVIC

Hard copy is intended to be 24"x36" when plotted. Scale(s) indicated and graphic quality may not be accurate for any other size.

PROJECT NO.
2500281

SHEET NO.

L101

© Copyright 2025
All Rights Reserved

Pedestrian Paving Legend:


	4' S.D. CONCRETE PAVEMENT, TYP. - REFER TO DETAILS
	6' H.D. REINFORCED CONCRETE PAVEMENT, TYP. - REFER TO DETAILS AND COORDINATE WITH PLAYABLE FOUNTAIN CONTRACTOR
	PORCELAIN PAVERS, TYP. - REFER TO ARCHITECTURAL AND STRUCTURAL PLANS FOR PAVERS ADJACENT TO BUILDINGS REFER TO SITE DETAILS AND SPECS FOR PAVERS UNDER CENTER CANOPY AND AT FIRE PIT AREA
	EXISTING TREE TO REMAIN, TYP.
	EXISTING LIGHTING, TYP. - REFER TO ELECTRICAL PLANS
	VEHICULAR POLE LIGHTING, TYP. - REFER TO ELECTRICAL PLANS
	PEDESTRIAN COLUMN / BOLLARD LIGHTING, TYP. - REFER TO ELECTRICAL PLANS
	LEVEL LANDING, TYP. - REFER TO CIVIL PLANS
	EXISTING STORM SEWER, TYP.
	EXISTING SANITARY SEWER, TYP.
	EXISTING WATER MAIN, TYP.
	EXISTING ELECTRIC, TYP.
	EXISTING GAS, TYP.
	EXISTING WATER LINE, TYP.

Note Key:

- BUILDING CANOPY AND SKYRIM COLUMNS, TYP. - REFER TO ARCHITECTURAL PLANS
- EXISTING ROADWAY GUARDRAIL TO REMAIN
- EXISTING CONCRETE SIDEWALK TO REMAIN, TYP.
- EXISTING CONCRETE CURB AND GUTTER TO REMAIN, TYP.
- CONCRETE CURB AND GUTTER, TYP. - REFER TO CIVIL PLANS
- ASPHALT PARKING LOT PAVEMENT, TYP. - REFER TO CIVIL PLANS
- PARKING LOT STRIPING, TYP. - REFER TO CIVIL PLANS
- BARRIER-FREE PARKING SPACE SIGN, TYP. - REFER TO CIVIL PLANS
- CONCRETE TIERED SEATING AT LAKE HALL - REFER TO ARCHITECTURAL AND STRUCTURAL PLANS
- CONCRETE STEPS WITH HANDRAILS (HDL-1) AND RETAINING WALLS, TYP. - REFER TO SITE DETAILS AND COORDINATE WITH CIVIL PLANS
- CONCRETE STEPS WITH HANDRAILS (HDL-1) AND CHEEK WALLS, TYP. - REFER TO SITE DETAILS AND COORDINATE WITH CIVIL PLANS
- CONCRETE RAMP WITH HANDRAILS (HDL-1) AND RETAINING WALLS - REFER TO SITE DETAILS AND COORDINATE WITH CIVIL PLANS
- CONCRETE RAMP WITH HANDRAILS ON BOTH SIDES (HDL-1) - REFER TO SITE DETAILS AND COORDINATE WITH CIVIL PLANS
- CONCRETE RAMP WITH HANDRAIL ON WEST SIDE (HDL-1) AND GUARDRAIL ON EAST SIDE (GDRL-2) PROVIDE SMOOTH TRANSITION BETWEEN RAMP GUARDRAIL AND DECKING HANDRAIL - REFER TO SITE DETAILS AND COORDINATE WITH CIVIL AND STRUCTURAL PLANS
- 3' HT. CONCRETE PLANTER CURB, TYP. - REFER TO SITE DETAILS
- RETAINING WALL WITH GUARDRAIL (GDRL-1) - REFER TO CIVIL PLANS
- CONCRETE RETAINING WALL - REFER TO CIVIL AND STRUCTURAL PLANS
- PLANTER WALL, TYP. - REFER TO ARCHITECTURAL AND STRUCTURAL PLANS
- PRECAST CONCRETE BLOCK RETAINING WALL, 30" HT. MAX, TYP. - REFER TO SITE DETAILS AND SPECS, AND COORDINATE WITH CIVIL PLANS
- PRECAST CONCRETE BLOCK RETAINING WALL WITH GUARDRAIL (GDRL-1) - REFER TO SITE DETAILS AND SPECS, AND COORDINATE WITH CIVIL PLANS
- BOLLARDS, TYP. - REFER TO CIVIL PLANS
- FIRE PIT - REFER TO ARCHITECTURAL PLANS
- CONCRETE SLAB FOR TABLES (QTY. 3) - REFER TO SITE FURNISHINGS PLAN
- SYNTHETIC WOOD BOARDWALK WITH HANDRAIL (HDL-2) - REFER TO STRUCTURAL PLANS
- SYNTHETIC WOOD DECKING WITH HANDRAIL (HDL-2) - REFER TO STRUCTURAL PLANS
- SYNTHETIC WOOD STEPS WITH HANDRAIL (HDL-3) AT LAKE HOUSE - REFER TO STRUCTURAL PLANS
- SYNTHETIC WOOD TIERED SEATING AT LAKE HOUSE, TYP. - REFER TO STRUCTURAL PLANS
- SYNTHETIC WOOD FISHING PIER WITH HANDRAIL (HDL-2) - REFER TO STRUCTURAL PLANS
- SYNTHETIC WOOD BOAT DOCK, TYP. - REFER TO STRUCTURAL PLANS
- DUMPSTER ENCLOSURE - REFER TO ARCHITECTURAL PLANS
- 4' HT. ORNAMENTAL FENCE AND GATES, TYP. - REFER TO SITE DETAILS AND SPECS
- PLAYGROUND WITH SYNTHETIC TURF SURFACING (PLAY FEATURES BY OTHERS) - REFER TO SITE DETAILS
- PLAYABLE FOUNTAIN (FOUNTAIN FEATURES BY OTHERS)
- MONUMENT SIGN - REFER TO ARCHITECTURAL AND CIVIL PLANS
- IDENTITY ELEMENT / SCULPTURE (BY OTHERS)
- LAKE HOUSE MECHANICAL UNIT WITH CONCRETE PAD - REFER TO ARCHITECTURAL AND MECHANICAL PLANS
- LAKE HALL TRANSFORMER WITH CONCRETE PAD - REFER TO ARCHITECTURAL AND ELECTRICAL PLANS
- LAKE HALL MECHANICAL UNIT WITH CONCRETE PAD - REFER TO ARCHITECTURAL AND MECHANICAL PLANS
- LAKE HALL GENERATOR WITH CONCRETE PAD - REFER TO ELECTRICAL PLANS
- SCREEN FENCE ENCLOSURE WITH ACCESS GATES AND INTERIOR STONE SURFACE - REFER TO ARCHITECTURAL AND CIVIL PLANS


Supported Slab Note:


- COORDINATE THE LOCATION OF SUPPORTED SLABS WITH ARCHITECTURAL PLANS AND DETAILS. ADJUST PROPOSED CONCRETE PAVEMENT SCORING PATTERN AS NECESSARY TO ACCOMMODATE.

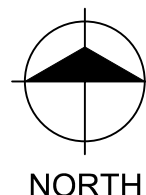

PEDESTRIAN
PAVING PLAN


SCALE: 1" = 30'
0 15 30 60

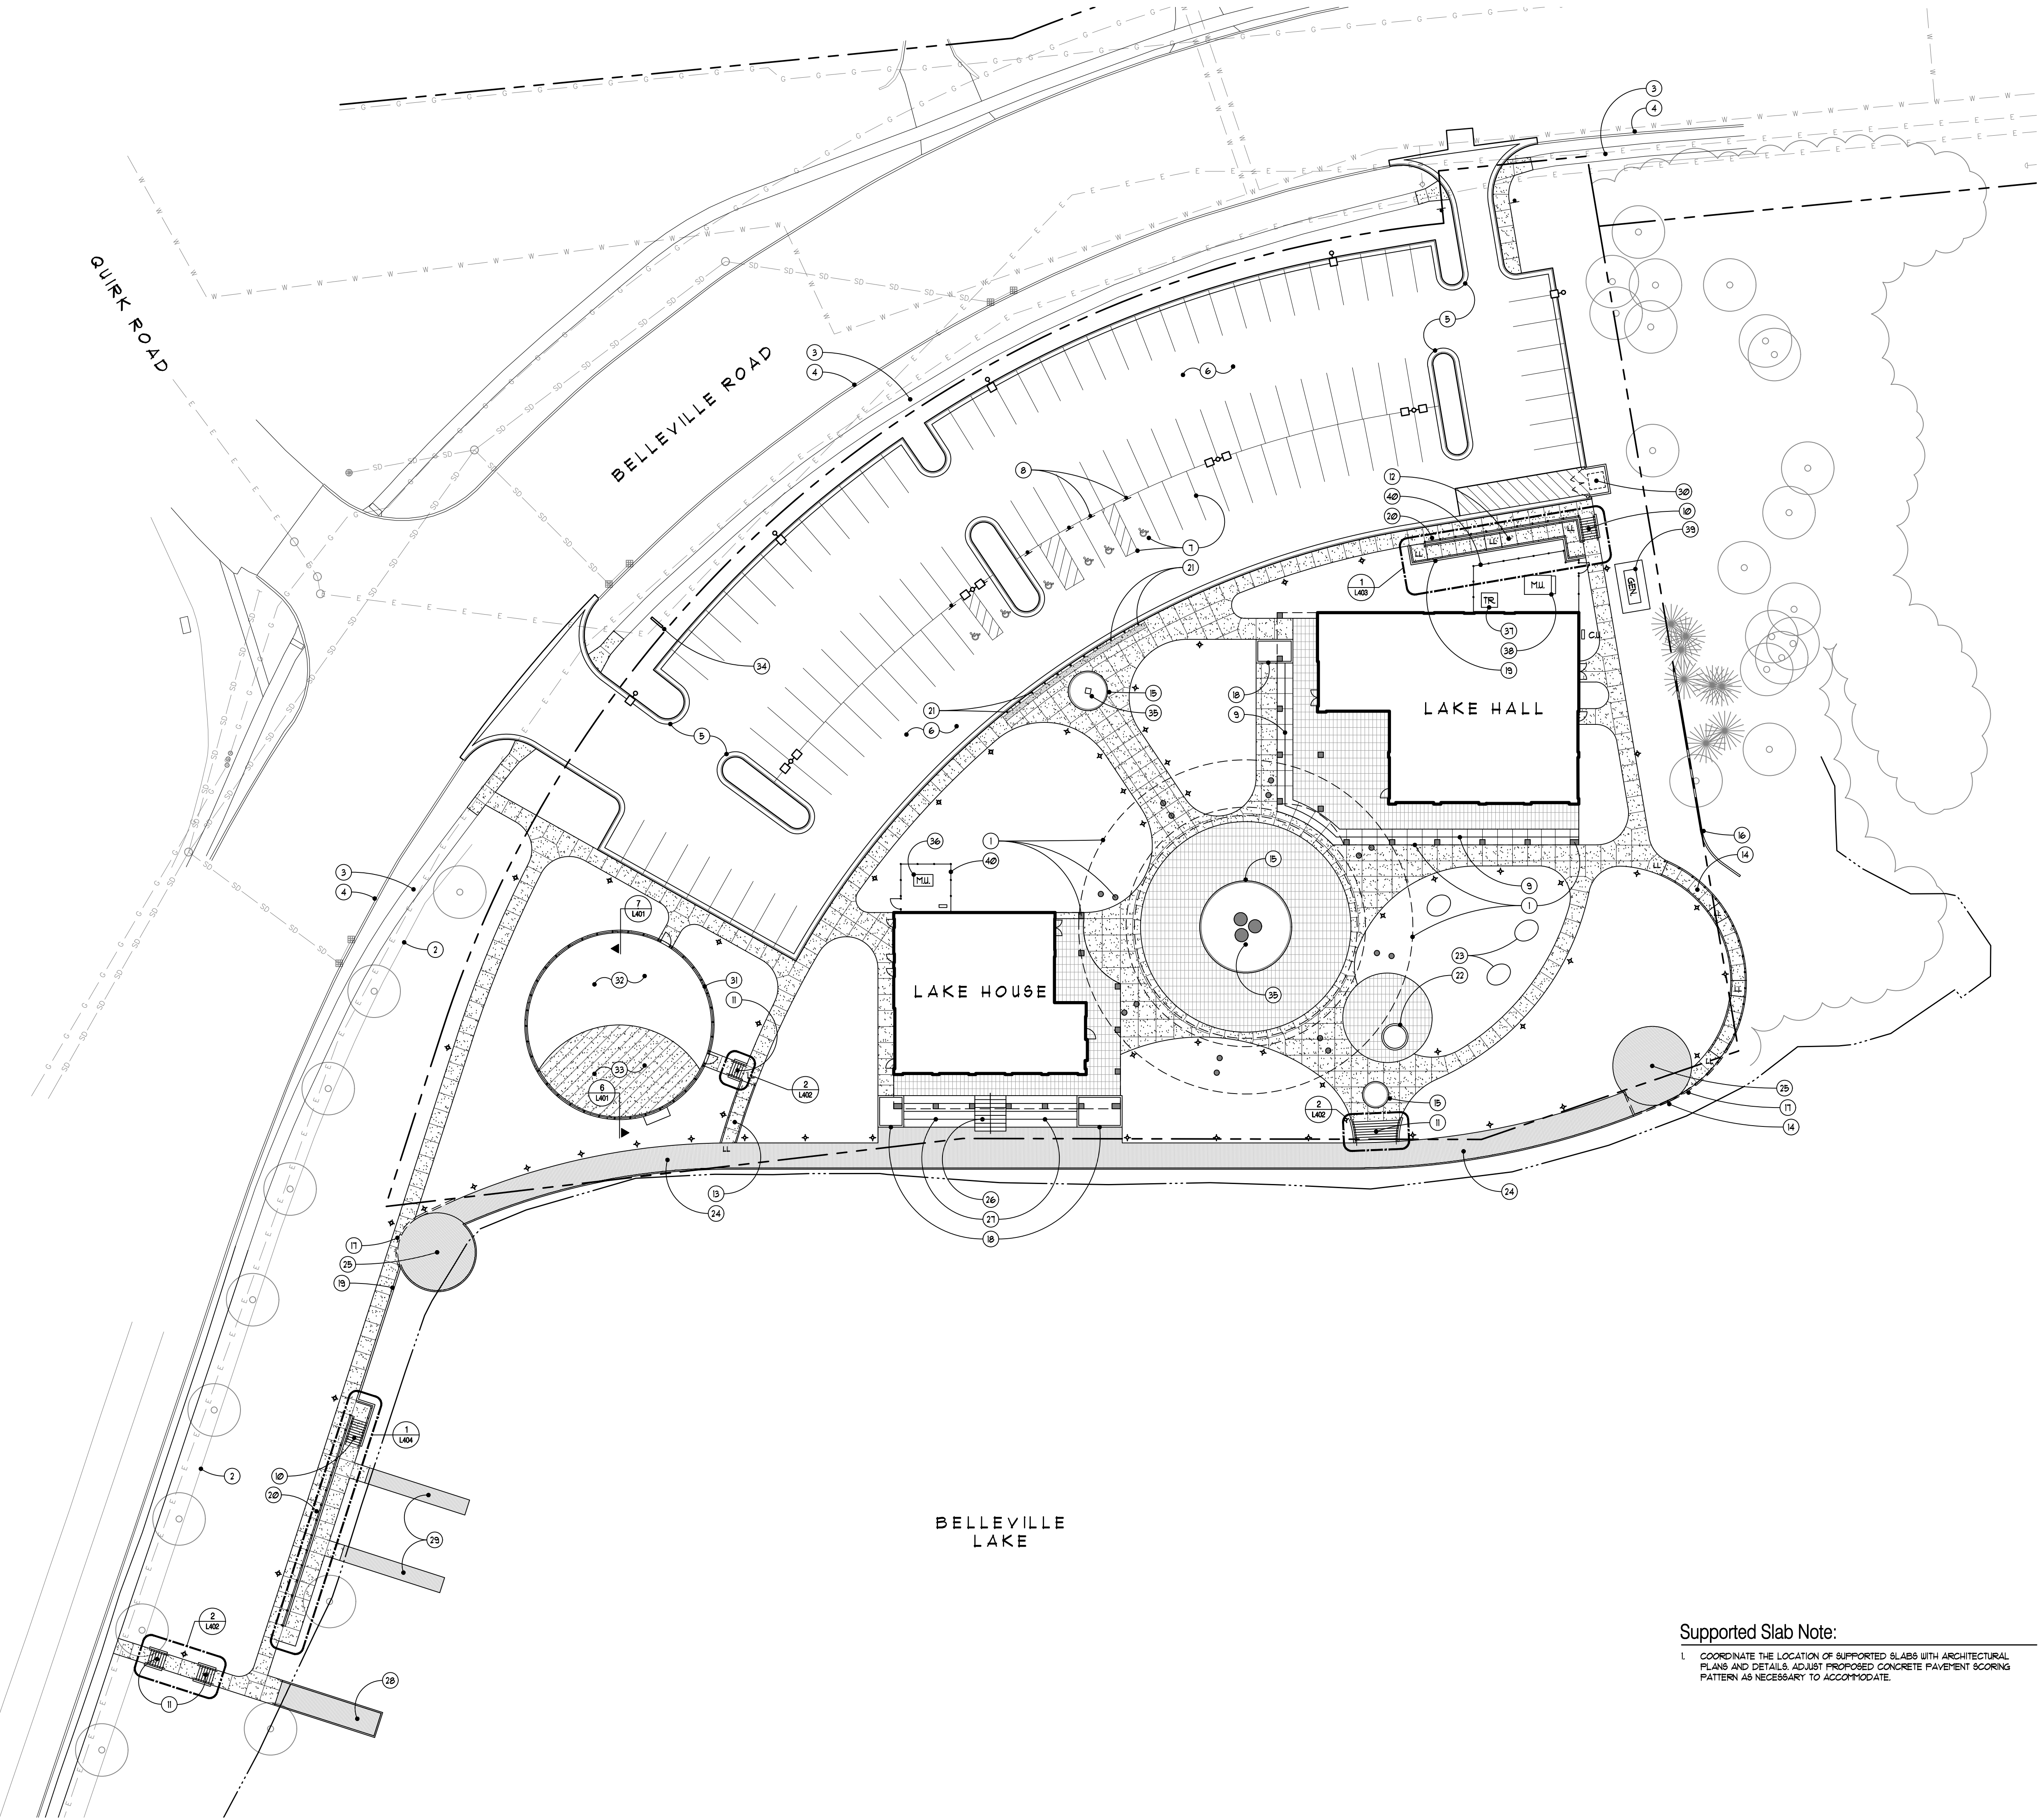

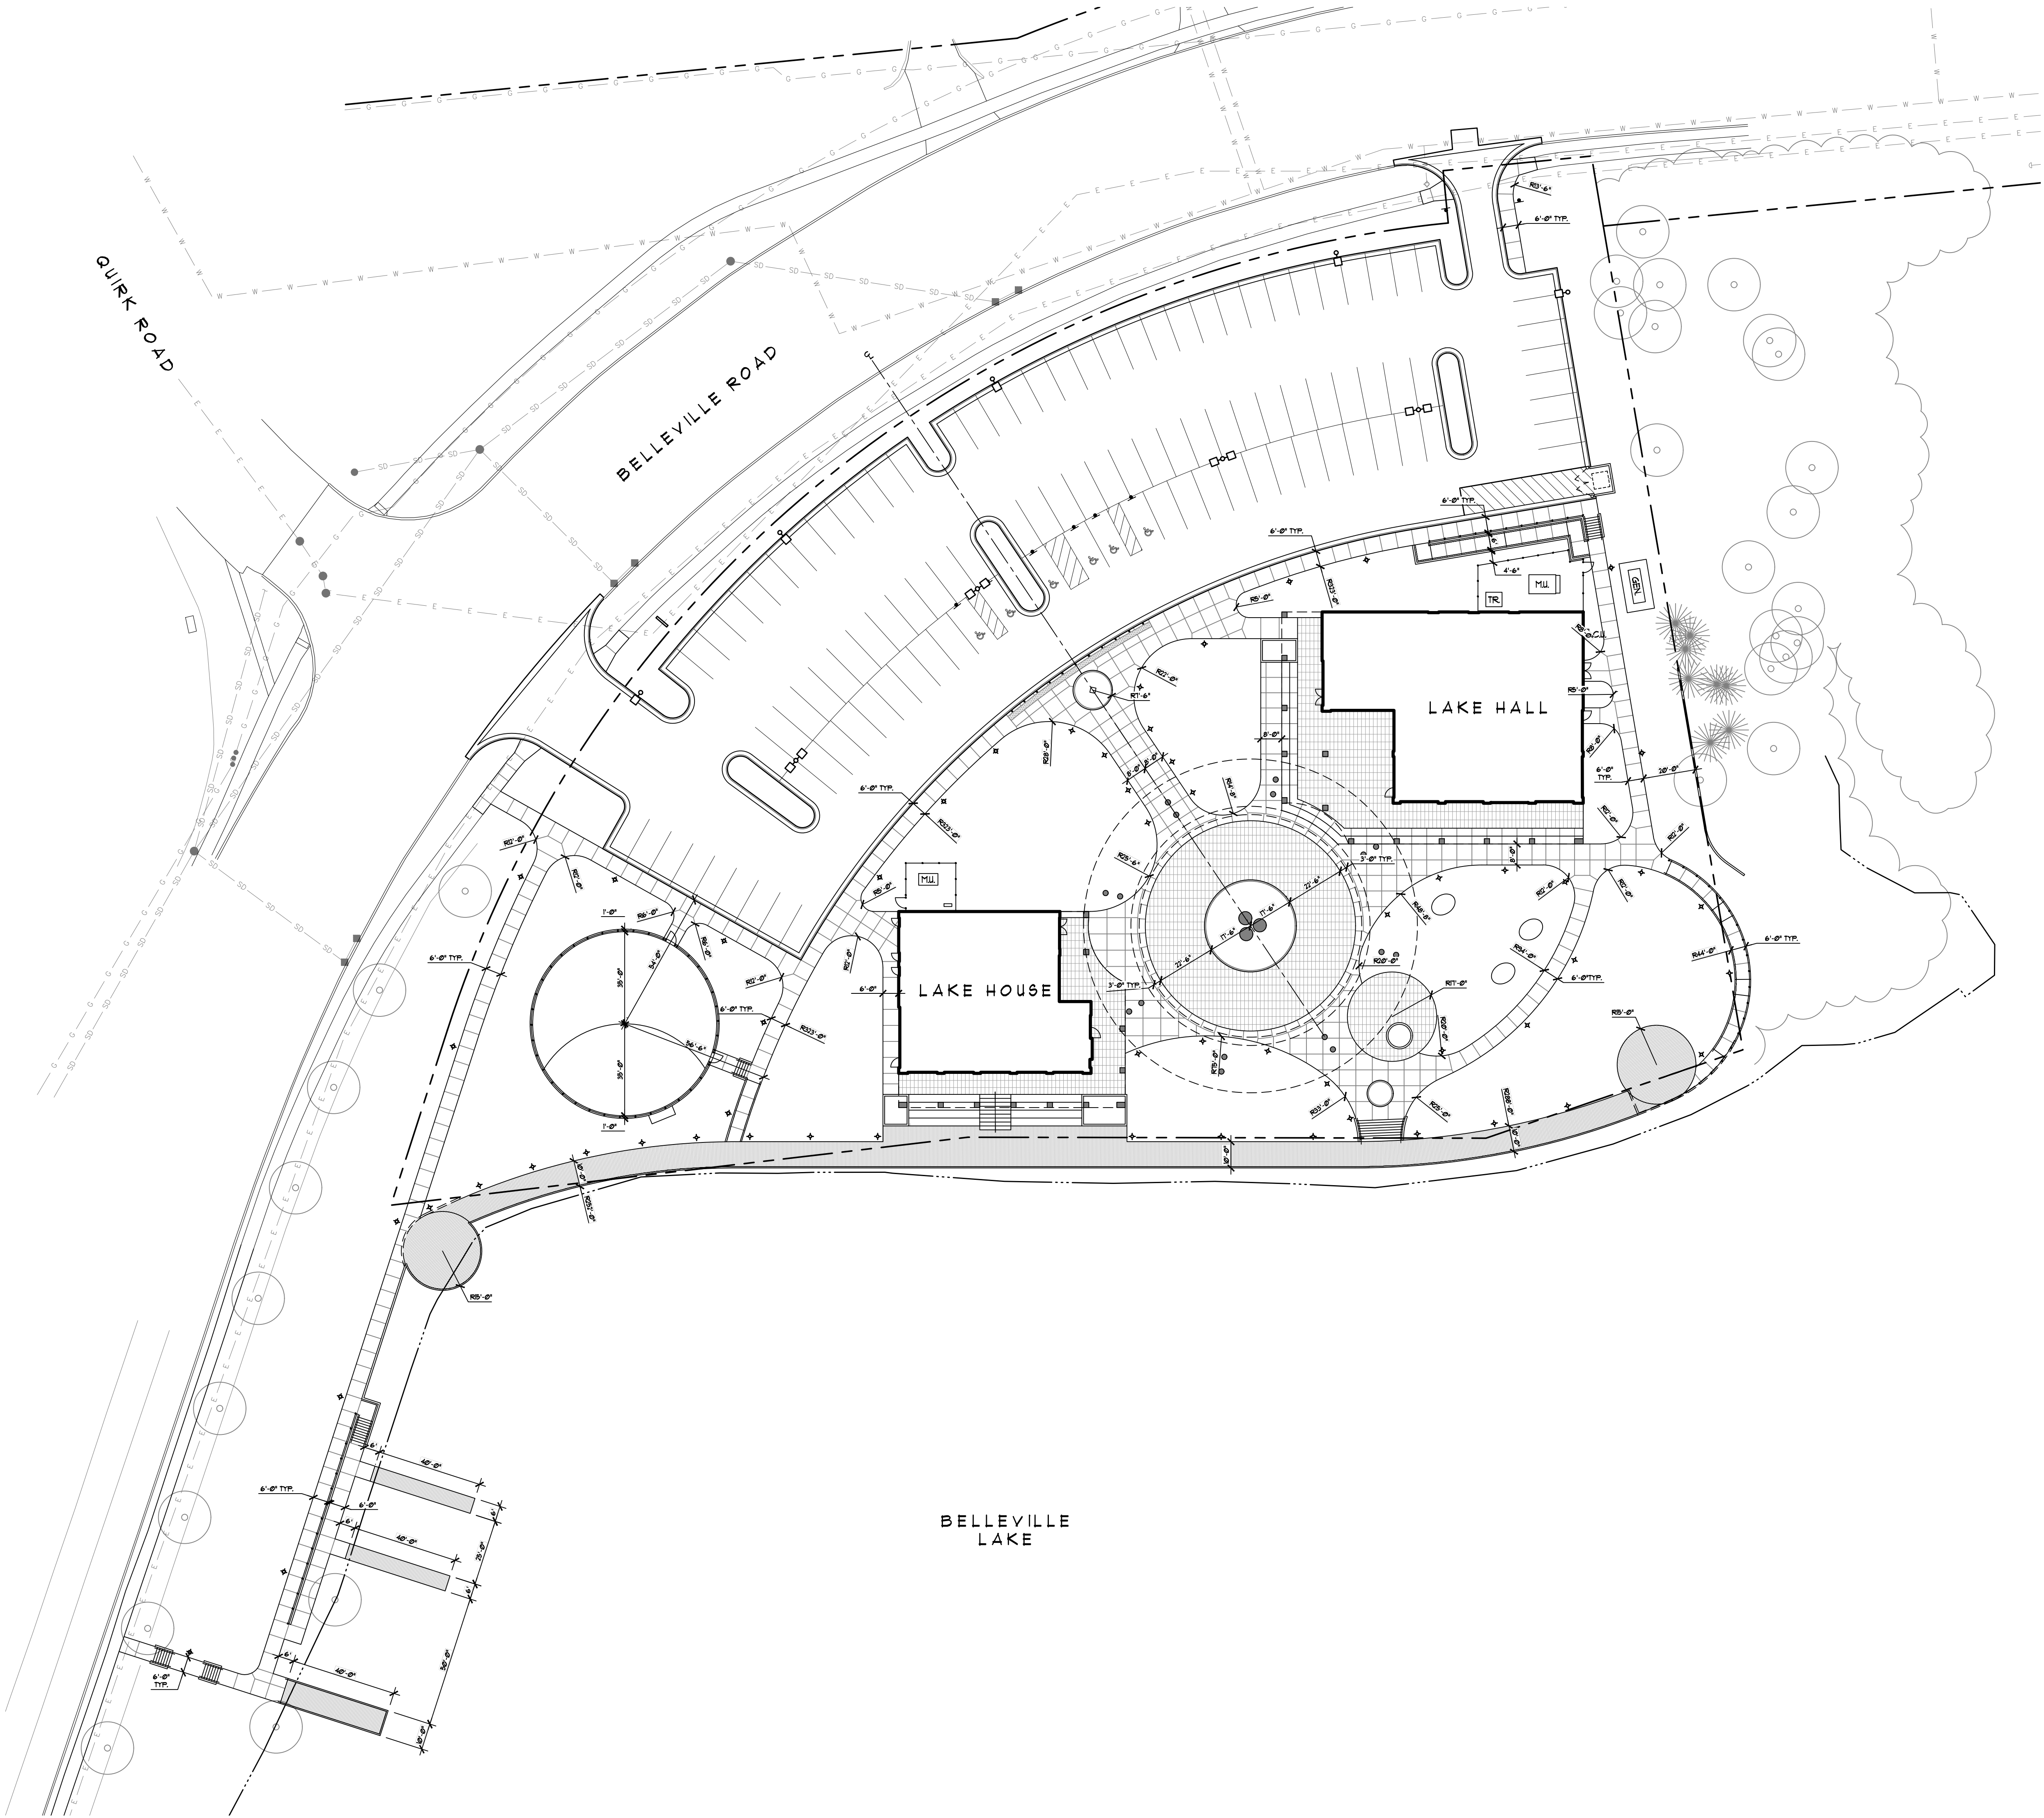

Layout Notes:

- LAYOUT TO BE PROVIDED BY A REGISTERED SURVEYOR.
- ALL DIMENSIONS ARE TO BACK OF CURB, AS APPLICABLE, UNLESS OTHERWISE NOTED.
- ANY DISCREPANCIES IN SITE LAYOUT SHALL BE BROUGHT TO THE ATTENTION OF THE OWNER'S REPRESENTATIVE AND LANDSCAPE ARCHITECT PRIOR TO PROCEEDING.
- MEET ALL EXISTING ROAD PAVEMENT, CURBS, GUTTERS AND SIDEWALKS FLUSH AT EXISTING WIDTHS AS SHOWN ON THE PLANS.
- RADIAL FORMS THAT ARE CONTINUOUS WITH ABUTTING GEOMETRY ARE TO INTERSECT AT A POINT OF TANGENCY, TYPICAL.
- ELECTRONIC FILES ARE AVAILABLE UPON REQUEST FOR LAYOUT PURPOSES.

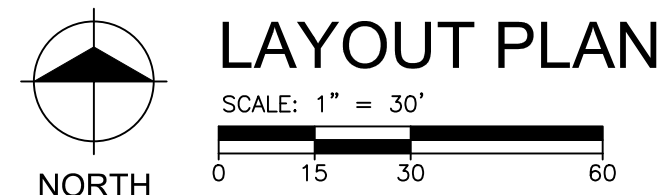

GRISSIM
METZ ASSOCIATES
ANDRIESE
Landscape Architecture

fishbeck
Engineers | Architects | Scientists | Constructors

Van Buren Charter Township

Van Buren Township, MI

The Lakeside Park

REVISIONS

10/12/2026	BIDS AND PERMITS
09/25/2026	SITE PLAN REVIEW
09/21/2026	CD PEER REVIEW
09/09/2026	CD TEAM REVIEW
08/10/2026	CD 50% PROGRESS
08/22/2026	DD OWNER REVIEW
08/15/2026	DD PEER REVIEW
06/08/2026	DD 90 % PROGRESS
05/18/2026	DD 50 % PROGRESS
02/23/2026	SD OWNER REVIEW
02/13/2026	SD PEER REVIEW
02/09/2026	SD PROGRESS REVIEW

Drawn By BBOUCHARD
Designer PANDRIESE
Reviewer PANDRIESE
Manager CKRETOVIC


Hard copy is intended to be 24"x36" when plotted. Scale(s) indicated and graphic quality may not be accurate for any other size.

PROJECT NO.
2500281

SHEET NO.


L201

© Copyright 2025
All Rights Reserved

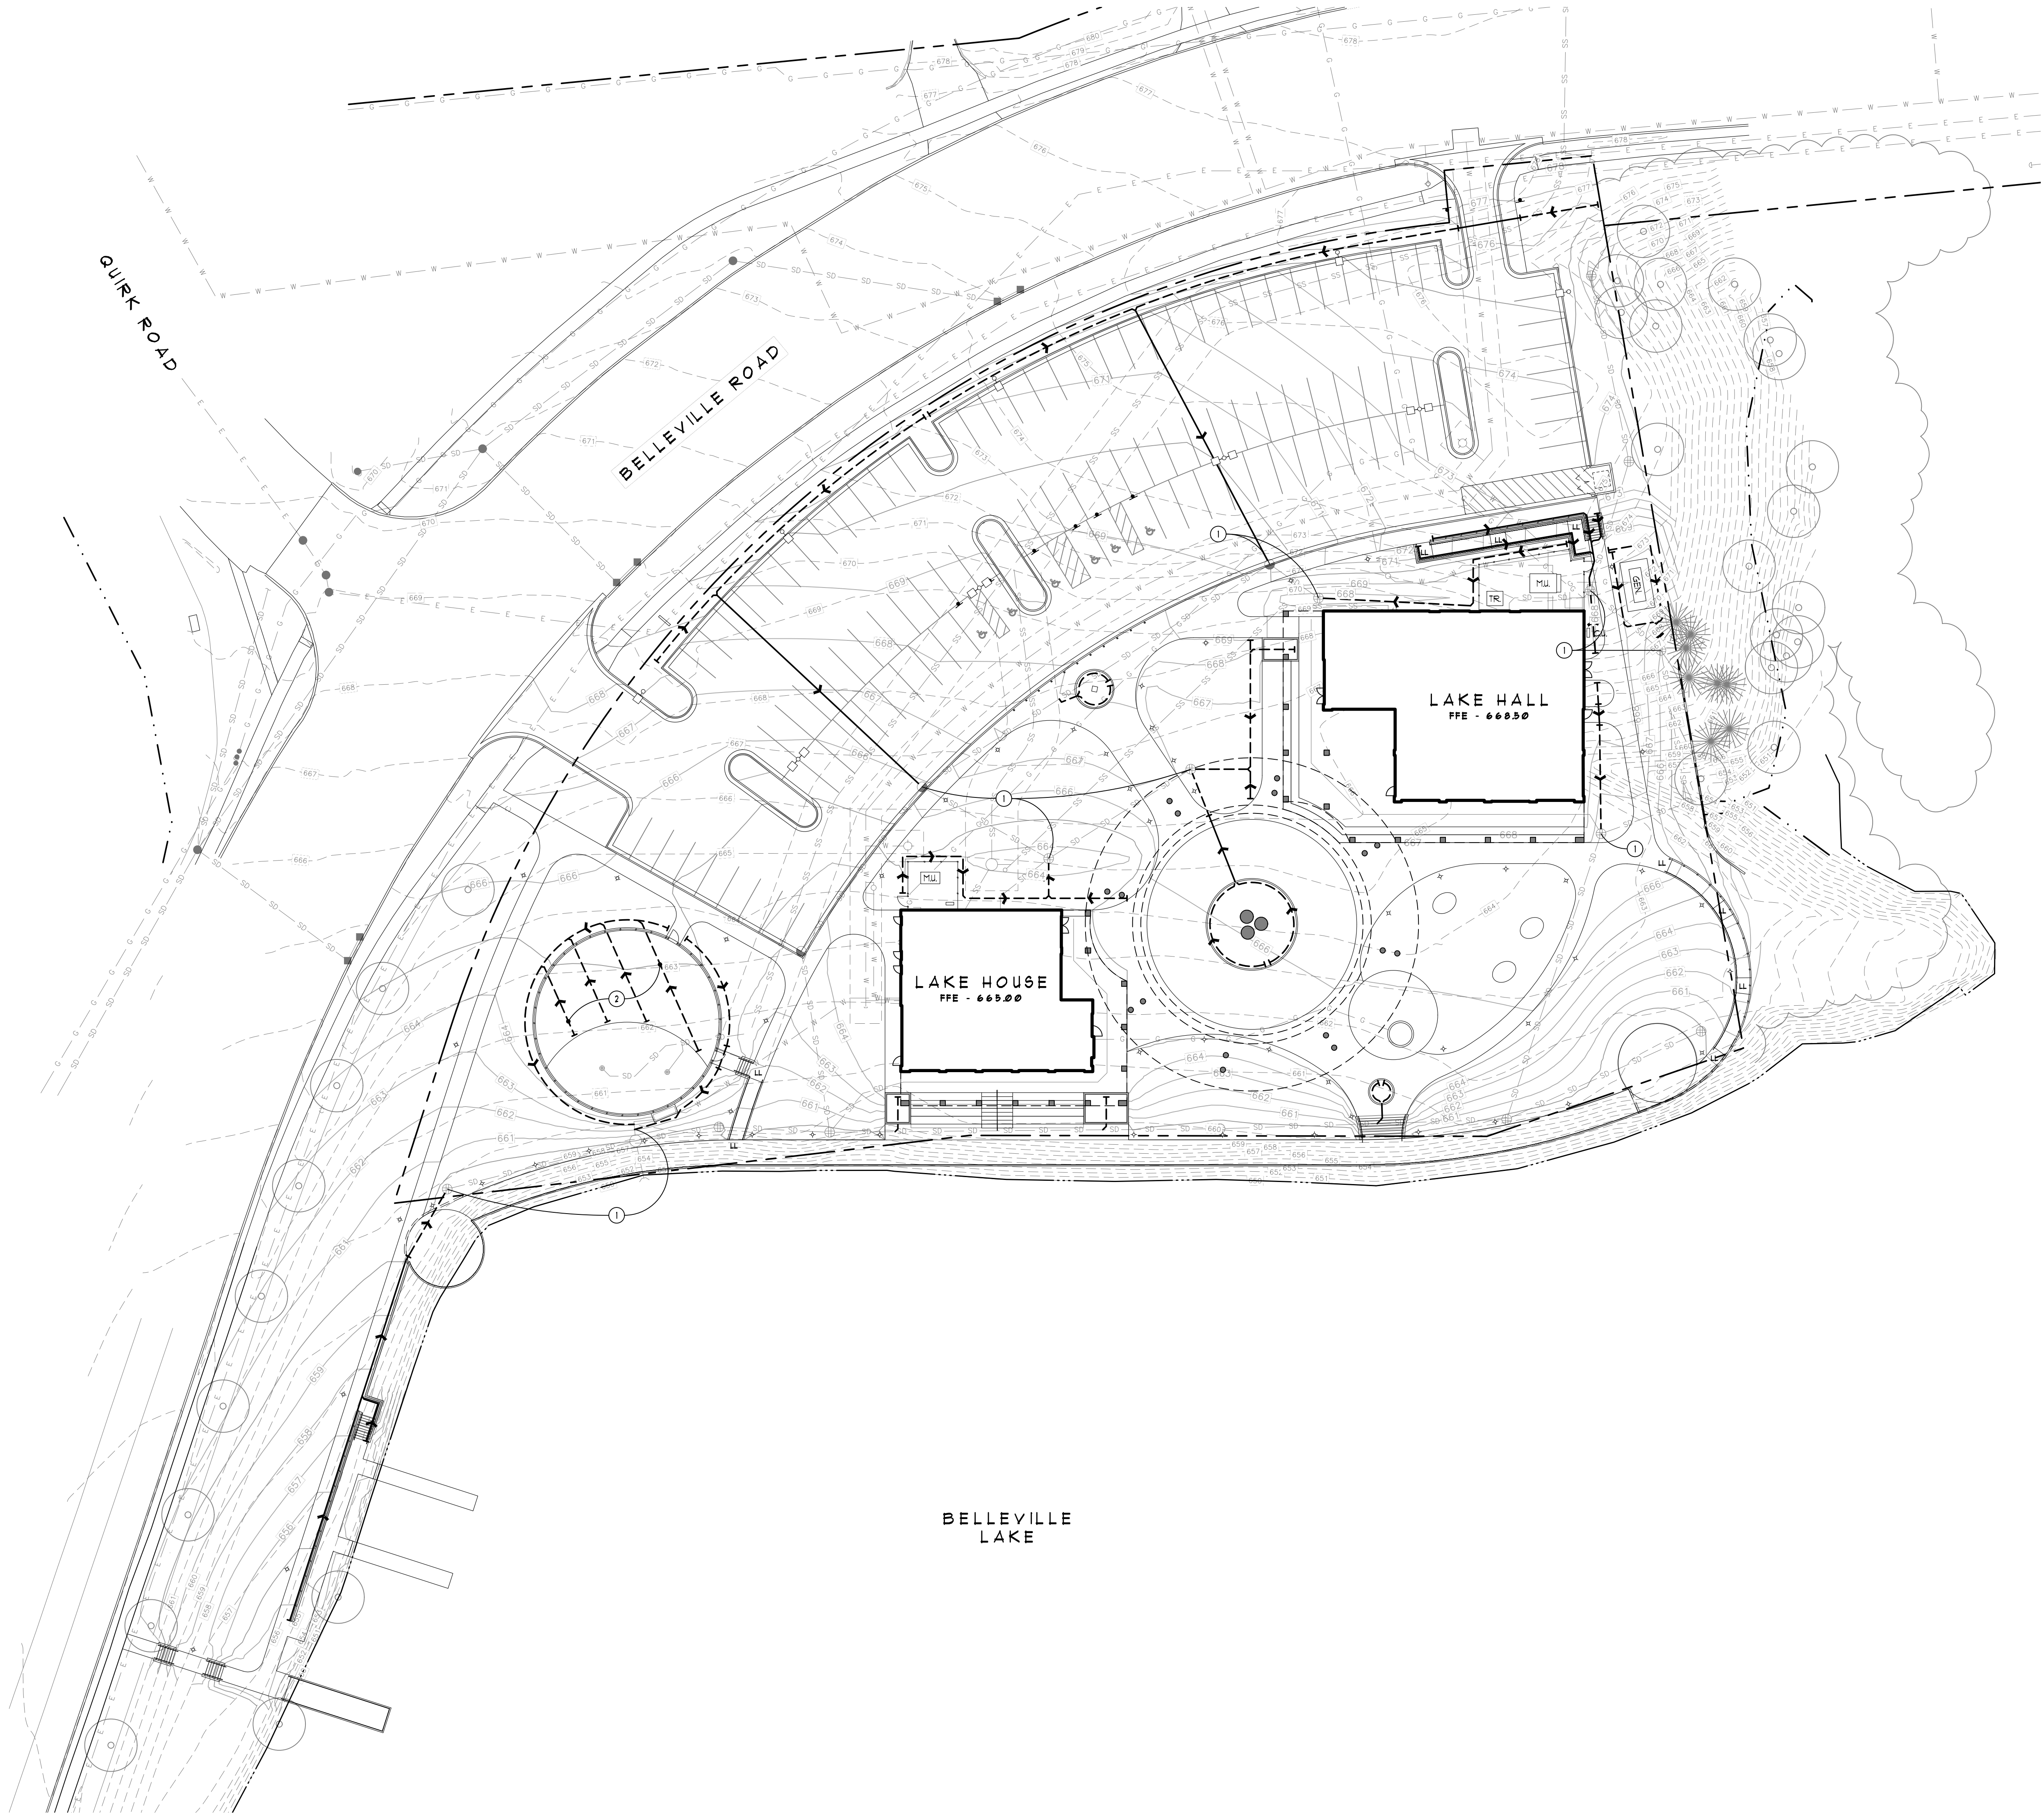

Landscape Underdrainage Legend:

LL	LEVEL LANDING, TYP. - REFER TO CIVIL PLANS
SD	EXISTING / PROPOSED STORM SEWER, TYP.
SS	EXISTING / PROPOSED SANITARY SEWER, TYP.
W	EXISTING / PROPOSED WATER MAIN, TYP.
E	EXISTING / PROPOSED ELECTRIC, TYP.
G	EXISTING / PROPOSED GAS, TYP.
670	EXISTING CONTOUR MAJOR LINE, TYP.
668	EXISTING CONTOUR MINOR LINE, TYP.
670	PROPOSED CONTOUR MAJOR LINE, TYP. - REFER TO CIVIL PLANS
668	PROPOSED CONTOUR MINOR LINE, TYP. - REFER TO CIVIL PLANS
668	EXISTING WATER LINE, TYP.

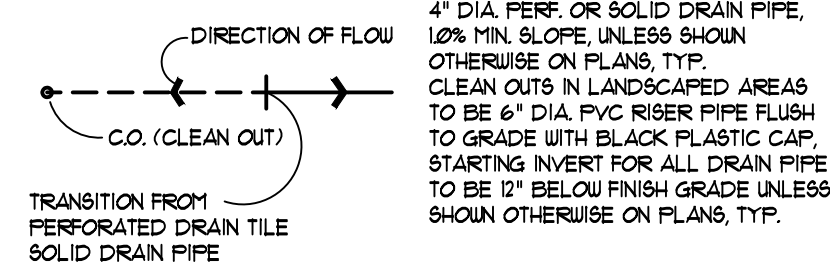

Note Key:

- LANDSCAPE UNDERDRAINAGE TIE-IN LOCATIONS TO STORM SYSTEM, TYP. - REFER TO CIVIL PLANS
- COORDINATE SYNTHETIC TURF UNDERDRAINAGE LAYOUT WITH PLAYGROUND INSTALLER TO AVOID CONFLICTS WITH PLAY STRUCTURE FOOTINGS, TYP.

Landscape Underdrainage Notes:

- PROTECT ALL NEW AND EXISTING UTILITIES, LIGHTS, PAVEMENT, POLES, ETC. DURING CONSTRUCTION.
- RESTORE ANY DAMAGED INFRASTRUCTURE TO PRE-CONSTRUCTION CONDITIONS PER SPECIFICATIONS.
- ALL DISTURBED LAWN AREAS SHALL BE RESTORED IN ACCORDANCE WITH THE LANDSCAPE PLANS.
- THE CONTRACTOR SHALL VERIFY ALL EXISTING CONDITION INFORMATION SHOWN PRIOR TO CONSTRUCTION. NOTIFY THE OWNER'S REPRESENTATIVE AND LANDSCAPE ARCHITECT OF ANY CONCERNS PRIOR TO PROCEEDING.
- LOCATE ALL EXISTING UNDERGROUND UTILITIES PRIOR TO BEGINNING ANY EXCAVATION WORK.
- THE CONTRACTOR SHALL NOTE EXISTING UNDERGROUND UTILITIES WITHIN AND ADJACENT TO THE SITE. BACKFILL FOR EXISTING UTILITY TRENCHES SHALL BE EXAMINED CRITICALLY. ANY TRENCHES FOUND TO HAVE SOFT, UNSTABLE OR UNSUITABLE BACKFILL MATERIAL, THAT ARE TO BE WITHIN THE ZONE OF INFLUENCE OF PROPOSED PAVEMENT SHALL BE COMPLETELY EXCAVATED AND BACKFILLED WITH SUITABLE MATERIAL.
- MATCH PROPOSED GRADES TO EXISTING GRADES AT THE LIMIT OF WORK, AS INDICATED AT EACH PROPOSED CONTOUR, AND AS INDICATED SPECIFICALLY ON THE PLANS.
- THE STAGING OF CONSTRUCTION ACTIVITIES SHALL OCCUR ONLY WITHIN THE SITE BOUNDARIES. ANY CONSTRUCTION ACTIVITIES OUTSIDE OF THE SITE BOUNDARIES SHALL BE AT THE SOLE RESPONSIBILITY AND RISK OF THE CONTRACTOR.
- ALL WALK RAMP ARE TO BE IN COMPLIANCE WITH MOOT R-38 SERIES STANDARD PLANS FOR SIDEWALK RAMPS AND IN COMPLIANCE WITH ADA STANDARDS.
- REFER TO CIVIL PLANS FOR ALL SOIL EROSION AND SEDIMENTATION CONTROL (SESC) MEASURES AND NOTES.
- REFER TO CIVIL PLANS FOR ALL GRADING, DRAINAGE, AND UTILITY WORK.

REVISIONS

10/12/2026	BIDS AND PERMITS
09/25/2026	SITE PLAN REVIEW
09/21/2026	CD PEER REVIEW
09/09/2026	CD TEAM REVIEW
08/10/2026	CD 50% PROGRESS
08/22/2026	DD OWNER REVIEW
08/15/2026	DD PEER REVIEW
06/08/2026	DD 90 % PROGRESS
05/18/2026	DD 50 % PROGRESS
02/23/2026	SD OWNER REVIEW
02/13/2026	SD PEER REVIEW
02/09/2026	SD PROGRESS REVIEW

Drawn By	BBOUCHARD
Designer	PANDRIESE
Reviewer	PANDRIESE
Manager	CKRETOVIC


Hard copy is intended to be 24"x36" when plotted. Scale(s) indicated and graphic quality may not be accurate for any other size.

PROJECT NO.
2500281

SHEET NO.

L301

© Copyright 2025
All Rights Reserved

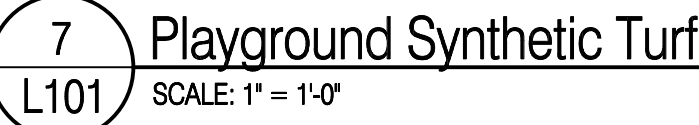

- 6 12" Width Reinforced Concrete Edge
L101 SCALE: 1" = 1'-0"

- 5 Concrete Planter Curb Adjacent to Concrete Sidewalk Pavement.
- SCALE: 1" = 1'-0"





- 3 6" Heavy Duty Playable Fountain Concrete Pavement
- SCALE: 1" = 1'-0"

- 2 4" S.D. Concrete Pavement Detail
- SCALE: 1" = 1'-0"

- 1 Typical Expansion Joint / Tooled and Saw Cut Control Joint Details
- NOT TO SCALE

©Copyright 2025
All Rights Reserved

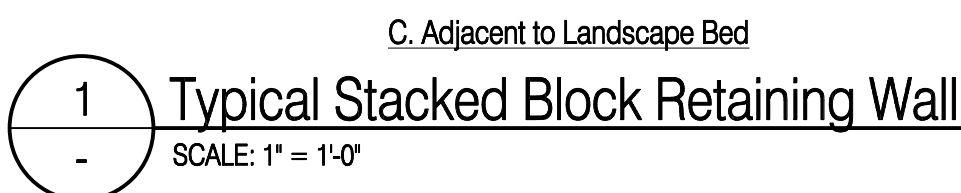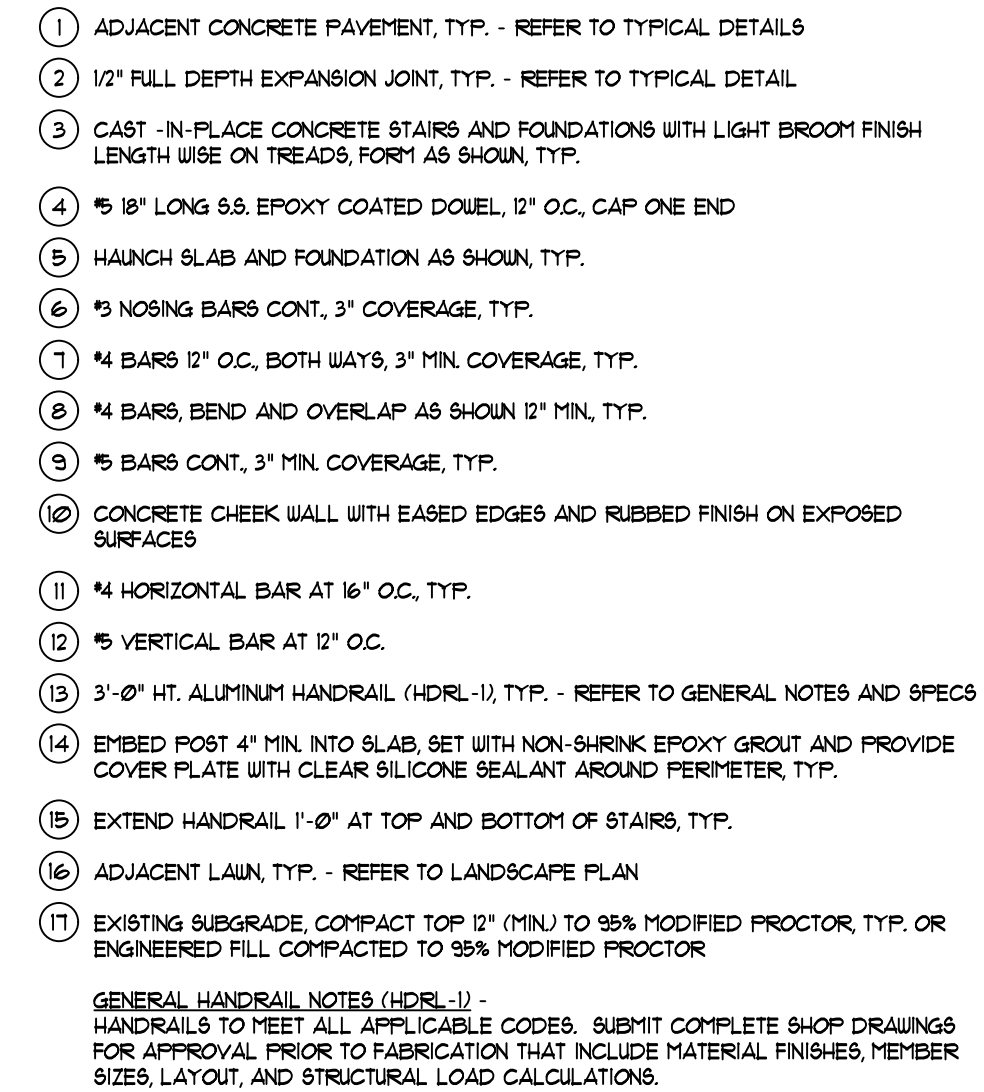

- ① ADJACENT TREATMENT VARIES - REFER TO PLANS AND TYPICAL DETAILS
- ② 1/2" FULL DEPTH EXPANSION JNT. - REFER TO TYPICAL DETAIL
- ③ PRECAST CONCRETE BLOCK RETAINING WALL WITH GEGRID REINFORCING, STEP TOP WITH WALL HEIGHT WITH GRADE. SECURE EACH ROW WITH CONCRETE ADHESIVE. INSTALL PER MANUFACTURER'S SPECIFICATIONS. TYP. - REFER TO SF6CS
- ④ WALL CAP, SECURE TO JNT BELOW WITH CONCRETE ADHESIVE. TYP.
- ⑤ 6" THK. 21AA AGGREGATE BASE COMPACTED TO 95% MODIFIED PROCTOR. TYP.
- ⑥ 4" DIA. PERFOR. DRAIN TILE CONNECTED TO STORM SEWER SYSTEM, TYP. - REFER TO LANDSCAPE UNDERDRAINAGE PLAN AND CIVIL PLANS
- ⑦ 6A DRAINAGE STONE, TYP.
- ⑧ NON-WOVEN GEOTEXTILE FABRIC, TYP.
- ⑨ ADJACENT CONCRETE PAVEMENT - REFER TO TYPICAL DETAIL
- ⑩ 3'-6" HT. GUARDRAIL (GDR-1), TYP. - REFER TO TYPICAL DETAIL
- ⑪ SLEEVE-IT 50-1" DIA. X 24" DEEP. HOLD BELOW CONCRETE PAVEMENT, FILL SLEEVE WITH CONCRETE, SET FENCE POST
- ⑫ EXISTING SUBGRADE, COMPACT TOP 1" (MIN) TO 95% MODIFIED PROCTOR. TYP. OR ENGINEERED FILL, COMPACTED TO 95% MODIFIED PROCTOR

GENERAL NOTES -

1. BLOCK WALL INSTALLATION TO BE COMPLETED IN ACCORDANCE WITH MANUFACTURER'S SPECIFICATIONS.
2. CONTRACTOR TO SUBMIT COMPLETE ENGINEERED SHOP DRAWINGS FOR APPROVAL INCLUDING COLOR AND TEXTURE SAMPLES PRIOR TO PRODUCT PURCHASING AND INSTALLATION.

10/12/2026	BIDS AND PERMITS
09/25/2026	SITE PLAN REVIEW
09/21/2026	CD PEER REVIEW
09/09/2026	CD TEAM REVIEW
08/10/2026	CD 50% PROGRESS
06/22/2026	DD OWNER REVIEW
06/15/2026	DD PEER REVIEW
06/08/2026	DD 90 % PROGRESS
05/18/2026	DD 50 % PROGRESS
02/23/2026	SD OWNER REVIEW
02/13/2026	SD PEER REVIEW
02/09/2026	SD PROGRESS REVIEW

Drawn By	BBOUCHARD
Designer	PANDRIESE
Reviewer	PANDRIESE
Manager	CKRETOVIC

Hard copy is intended to be 24"x36" when plotted. Scale(s) indicated and graphic quality may not be accurate for any other size.

PROJECT NO.

2500281

SHEET NO.

L402

©Copyright 2025
All Rights Reserved

REVISIONS

10/12/2026	BIDS AND PERMITS
09/25/2026	SITE PLAN REVIEW
09/21/2026	CD PEER REVIEW
09/09/2026	CD TEAM REVIEW
08/10/2026	CD 50% PROGRESS
08/22/2026	DD OWNER REVIEW
08/15/2026	DD PEER REVIEW
06/08/2026	DD 90 % PROGRESS
05/18/2026	DD 50 % PROGRESS
02/23/2026	SD OWNER REVIEW
02/13/2026	SD PEER REVIEW
02/09/2026	SD PROGRESS REVIEW

Drawn By BBOUCHARD
Designer PANDRIESE
Reviewer PANDRIESE
Manager CKRETOVIC

Hard copy is intended to be 24"x36" when plotted. Scale(s) indicated and graphic quality may not be accurate for any other size.

PROJECT NO.
2500281


SHEET NO.

L403


© Copyright 2025
All Rights Reserved

Note Key:


- ADJACENT CONCRETE WALK PAVEMENT, TYP. - REFER TO TYPICAL DETAILS
 - 1/2" FULL DEPTH EXPANSION JOINT, TYP. - REFER TO TYPICAL DETAIL
 - CAST-IN-PLACE CONCRETE STAIRS AND FOUNDATIONS WITH LIGHT BROOM FINISH LENGTH WISE ON TREADS, FORM AS SHOWN, TYP.
 - 15' 10" LONG 9.5. EPOXY COATED DOUEL, 12" O.C., CAP ONE END
 - HAUNCH SLAB AND FOUNDATION AS SHOWN, TYP.
 - 9" NOSING BARS CONT, 3" COVERAGE, TYP.
 - 4" BARS 12" O.C, BOTH WAYS, 3" MIN. COVERAGE, TYP.
 - 4" BARS, BEND AND OVERLAP AS SHOWN 12" MIN, TYP.
 - 5" BARS CONT, 3" MIN. COVERAGE, TYP.
 - 6" THK. CONCRETE RAMP WITH 6X6 - 102.1 X 102.1 (1" CLEARANCE) OVER 6" THK. 2.1A.4. AGGREGATE BASE COMPACTED TO 95% MODIFIED PROCTOR, PROVIDE AT ALL CONCRETE RAMP WITH HANDRAIL LOCATIONS, TYP. - REFER TO PLANS
 - PRECAST CONCRETE BLOCK RETAINING WALL, STEP TOP OF WALL HEIGHT WITH GRADE (PROPOSED TOP OF WALL GRADES SHOWN), TYP. - REFER TO CIVIL PLANS AND TYPICAL DETAILS
 - 4" DIA. PERF. DRAIN TILE PIPE BEDDING, TYP. - REFER TO TYPICAL DETAILS
 - 3'-0" HT. ALUMINUM HANDRAIL (HDL-1), TYP. - REFER TO GENERAL NOTES AND SPECS
 - EMBED POST 4" MIN. INTO SLAB, SET WITH NON-SHRINK EPOXY GROUT AND PROVIDE COVER PLATE WITH CLEAR SILICONE SEALANT AROUND PERIMETER, TYP.
 - EXTEND HANDRAIL 1'-0" AT TOP AND BOTTOM OF STAIRS, TYP.
 - 3'-6" HT. ALUMINUM GUARDRAIL (GDR-1), STEP WITH GRADE AS SHOWN, TYP. - REFER TO TYPICAL DETAIL AND SPECS
 - SLEEVE-IT 80-1 12" DIA X 24" DEEP, HOLD BELOW CONCRETE PAVEMENT, FILL SLEEVE WITH CONCRETE, SET GUARDRAIL POST
 - ADJACENT TREATMENT VARIES, TYP. - REFER TO PLANS
 - EXISTING SUBGRADE, COMPACT TOP 12" (MIN) TO 95% MODIFIED PROCTOR, TYP. OR ENGINEERED FILL COMPACTED TO 95% MODIFIED PROCTOR
- GENERAL HANDRAIL (HDL-1) AND GUARDRAIL (GDR-1 OR GDR-2) NOTES - HANDRAILS AND GUARDRAILS TO MEET ALL APPLICABLE CODES. SUBMIT COMPLETE SHOP DRAWINGS FOR APPROVAL PRIOR TO FABRICATION THAT INCLUDE MATERIAL FINISHES, MEMBER SIZES, LAYOUT, AND STRUCTURAL LOAD CALCULATIONS.

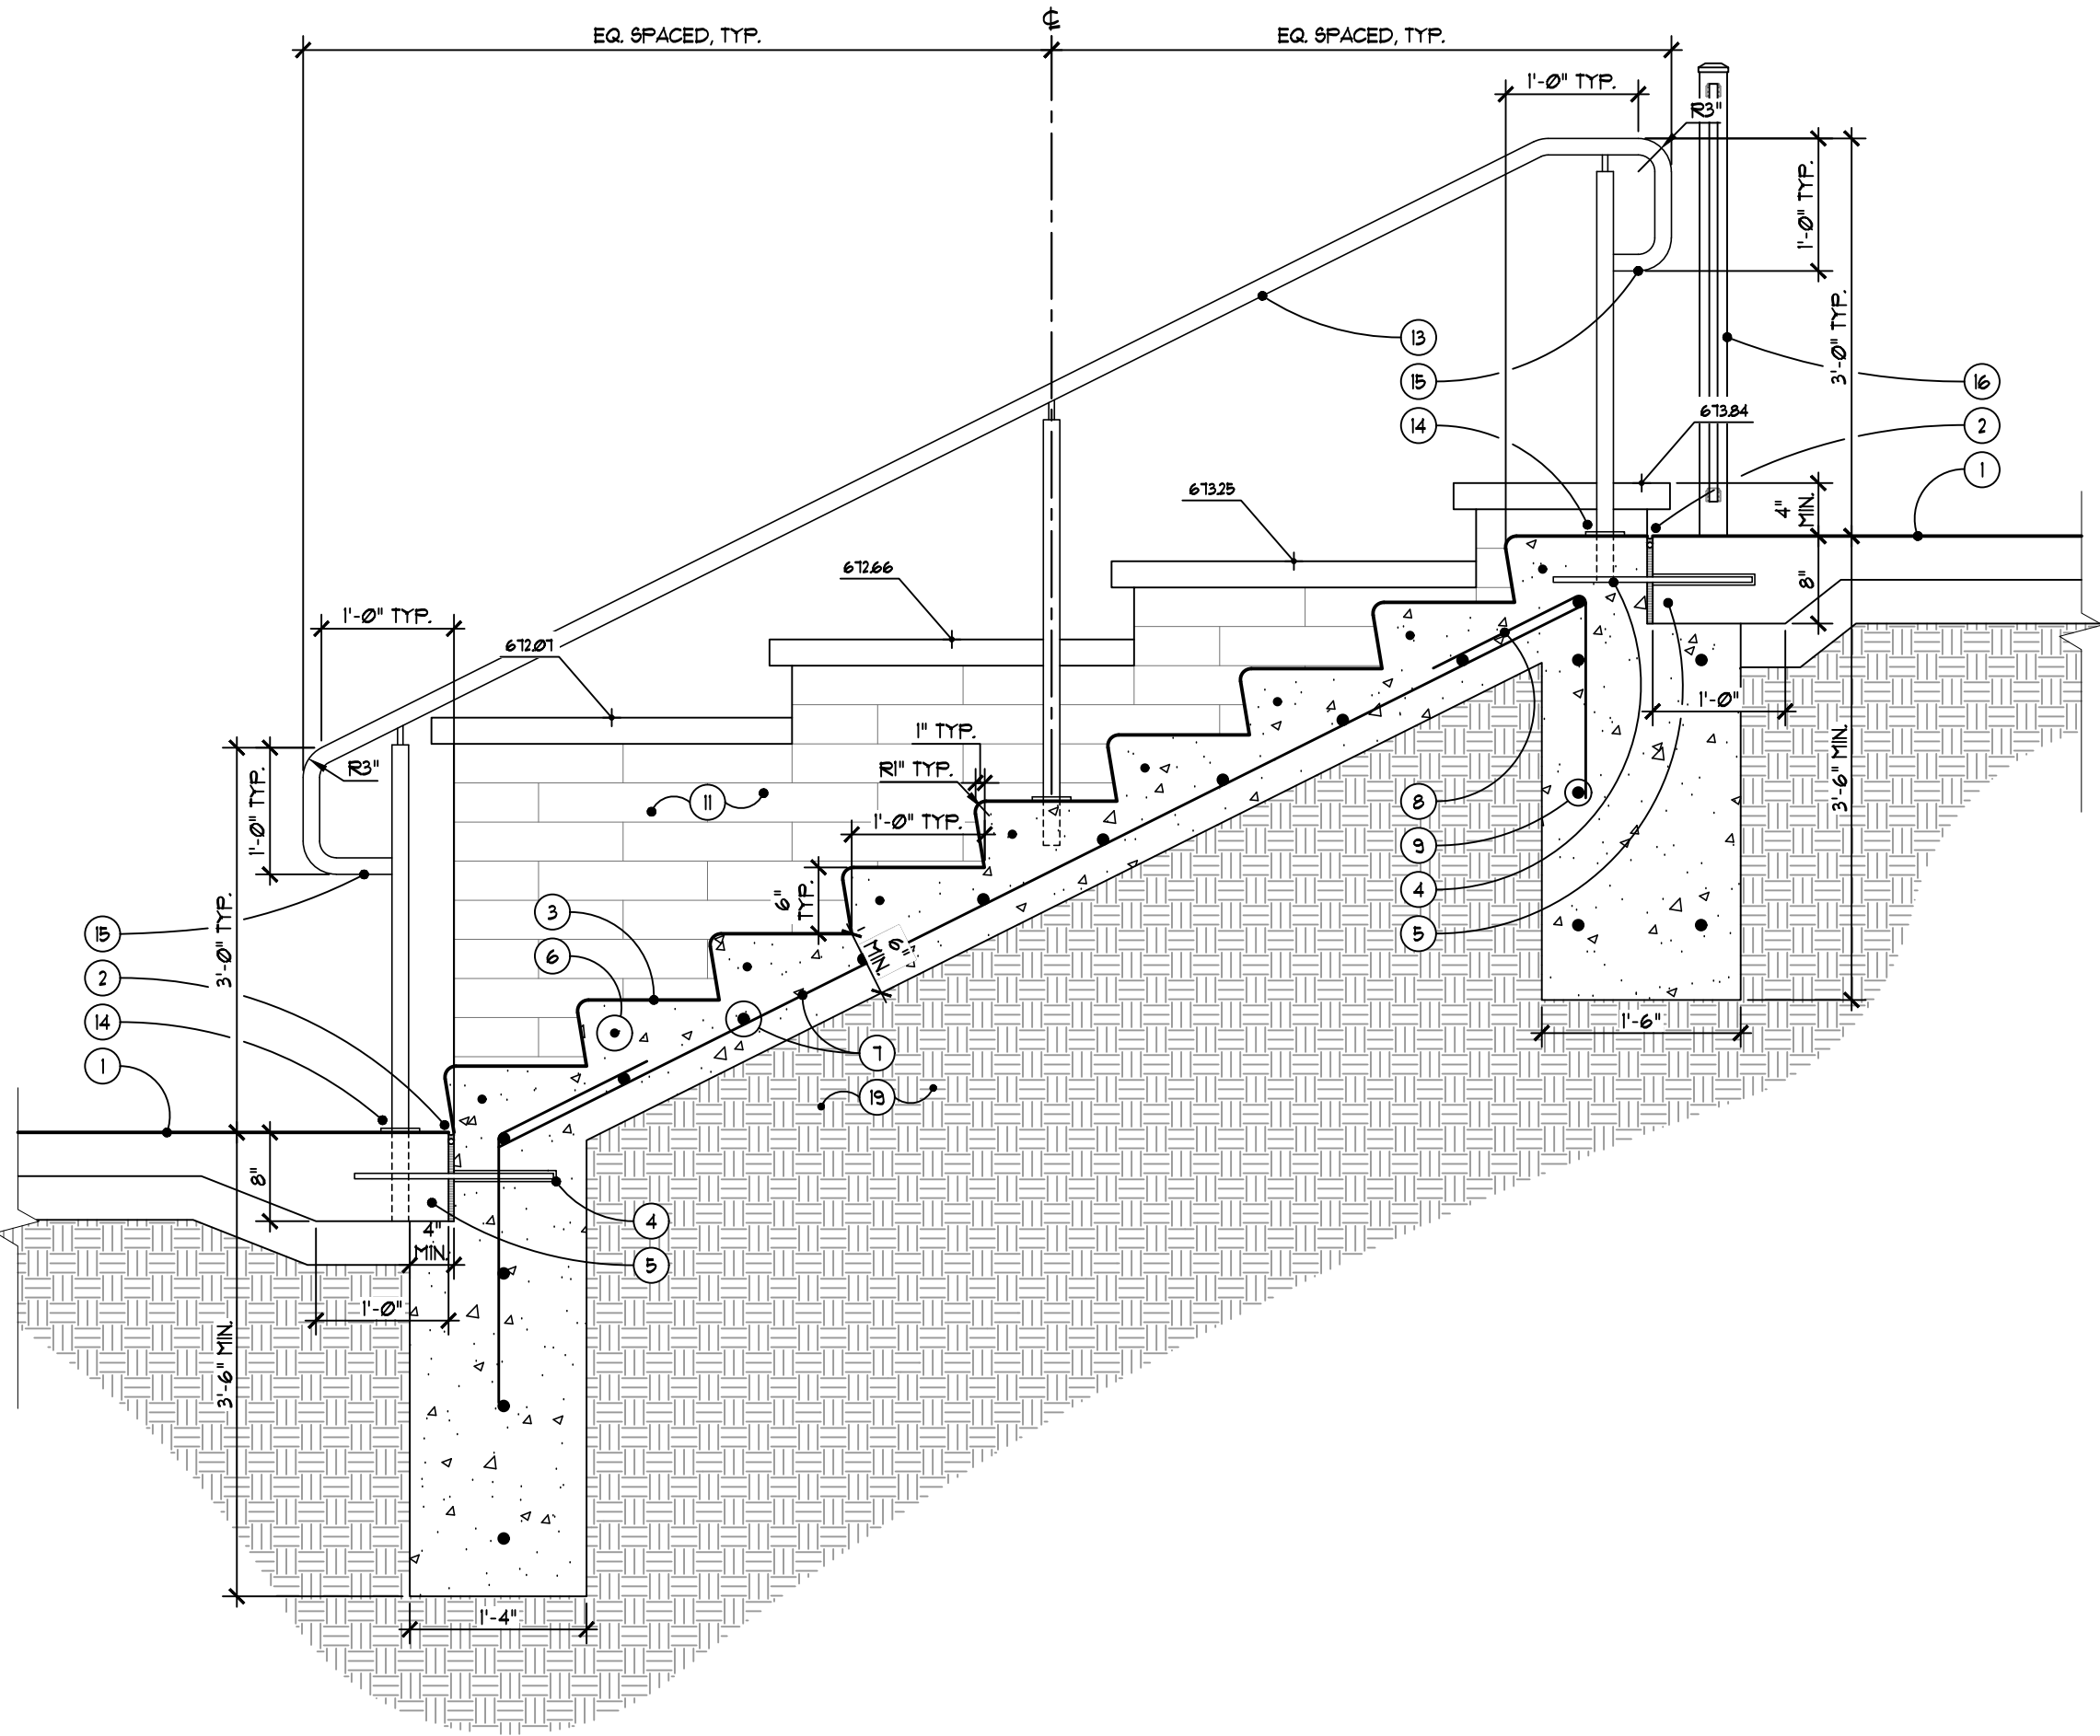


4 Concrete Steps with Handrails and Retaining Walls
L403 SCALE: 3/4" = 1'-0"

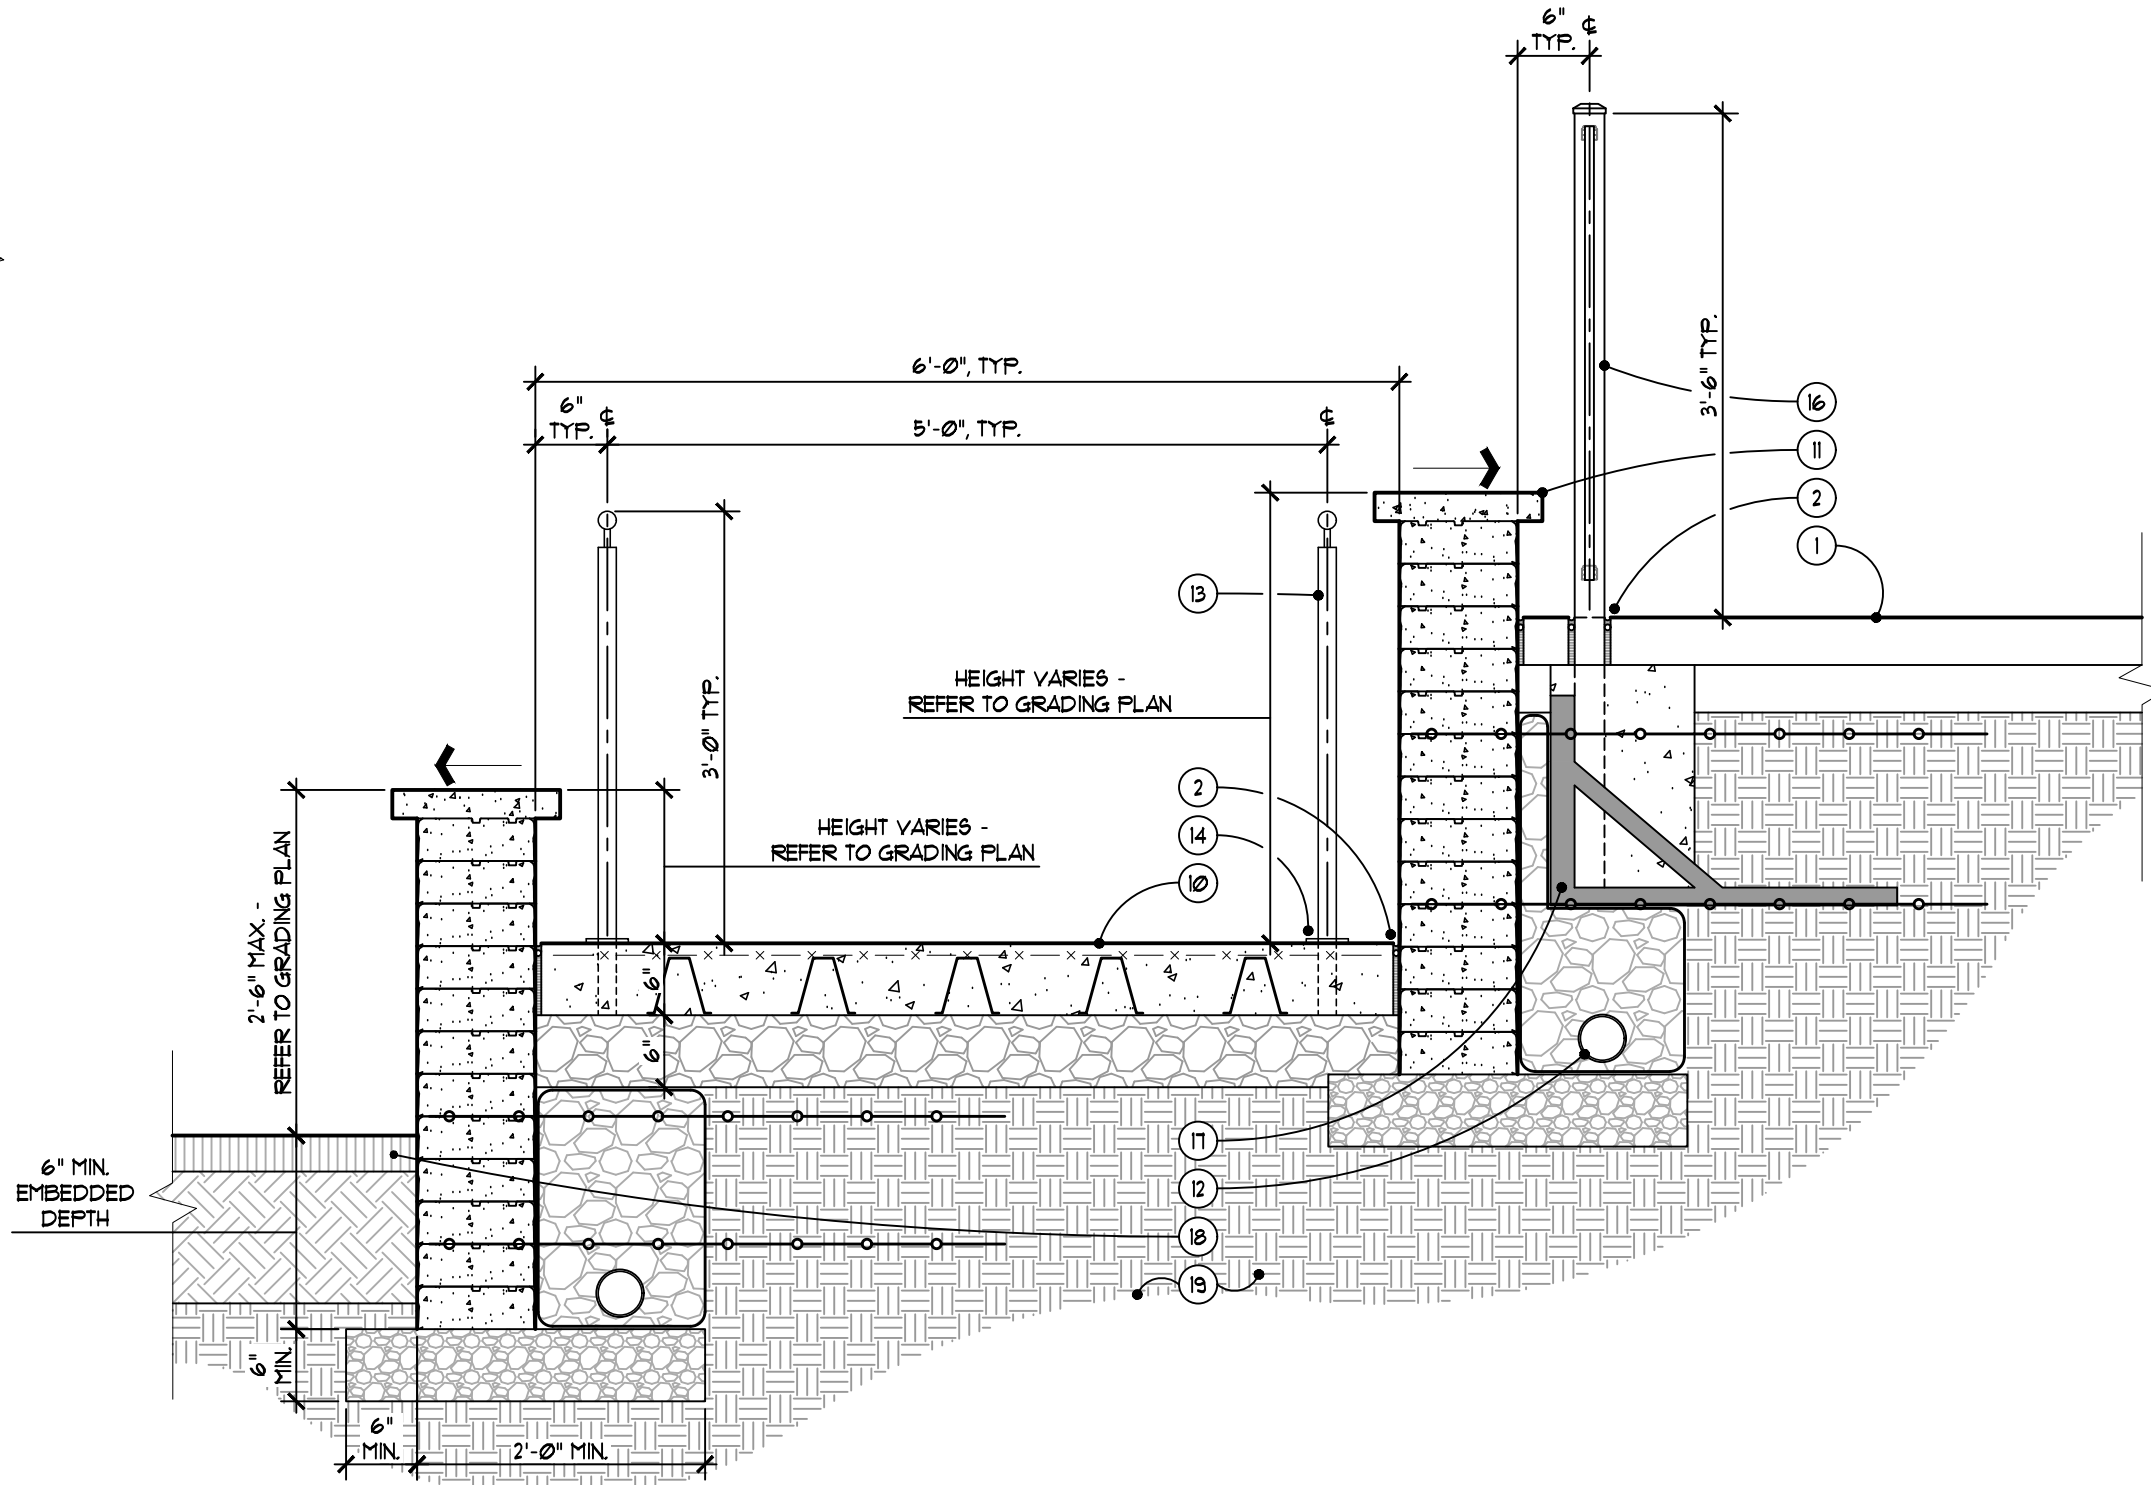


5 Concrete Ramp with Handrails and Retaining Walls
L403 SCALE: 3/4" = 1'-0"

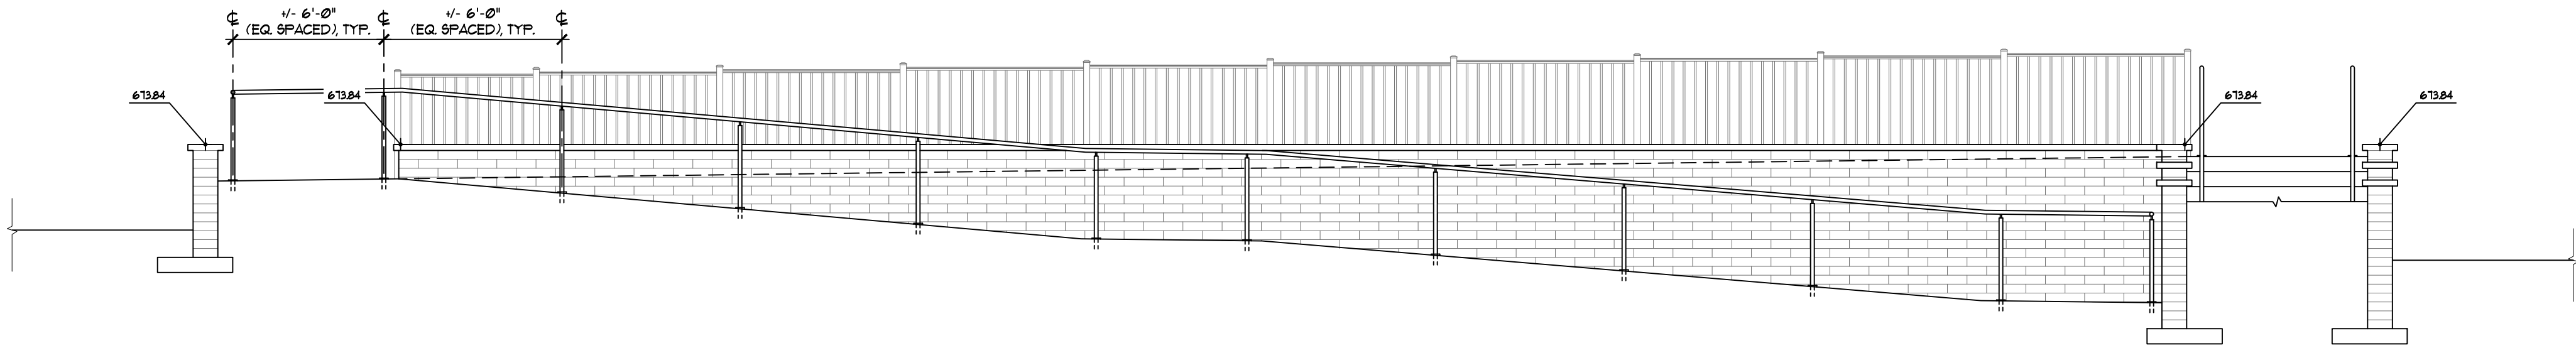

3 Lake Hall Step and Ramp Section
L403 SCALE: 1/4" = 1'-0"

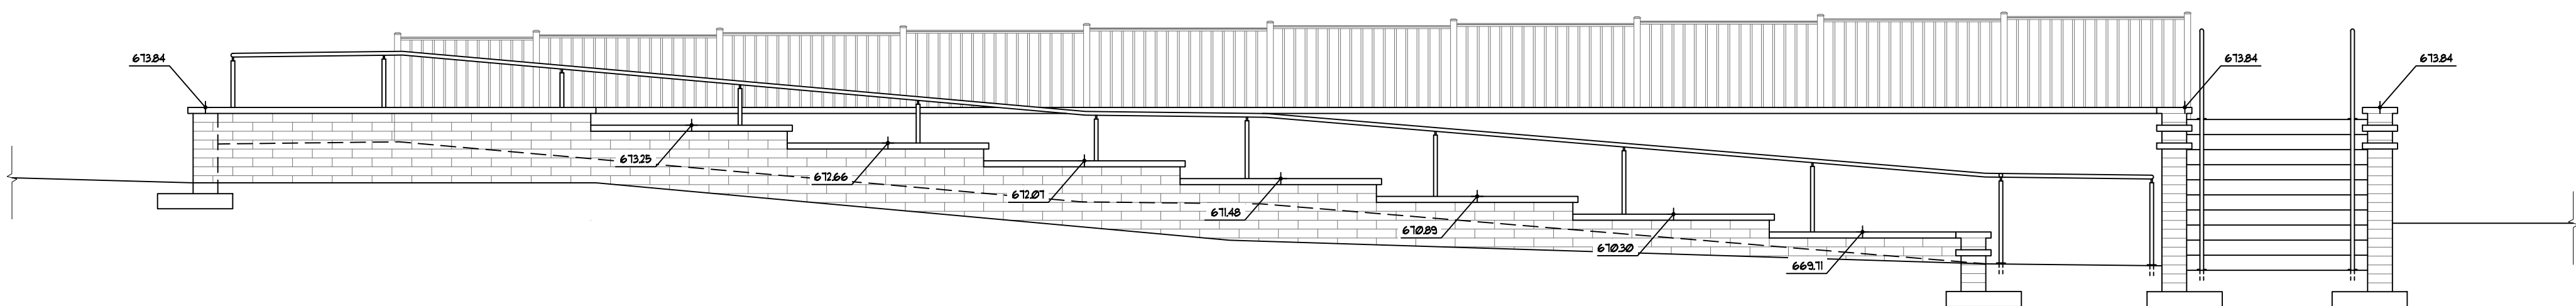

2 Lake Hall Step and Ramp Section
L403 SCALE: 1/4" = 1'-0"

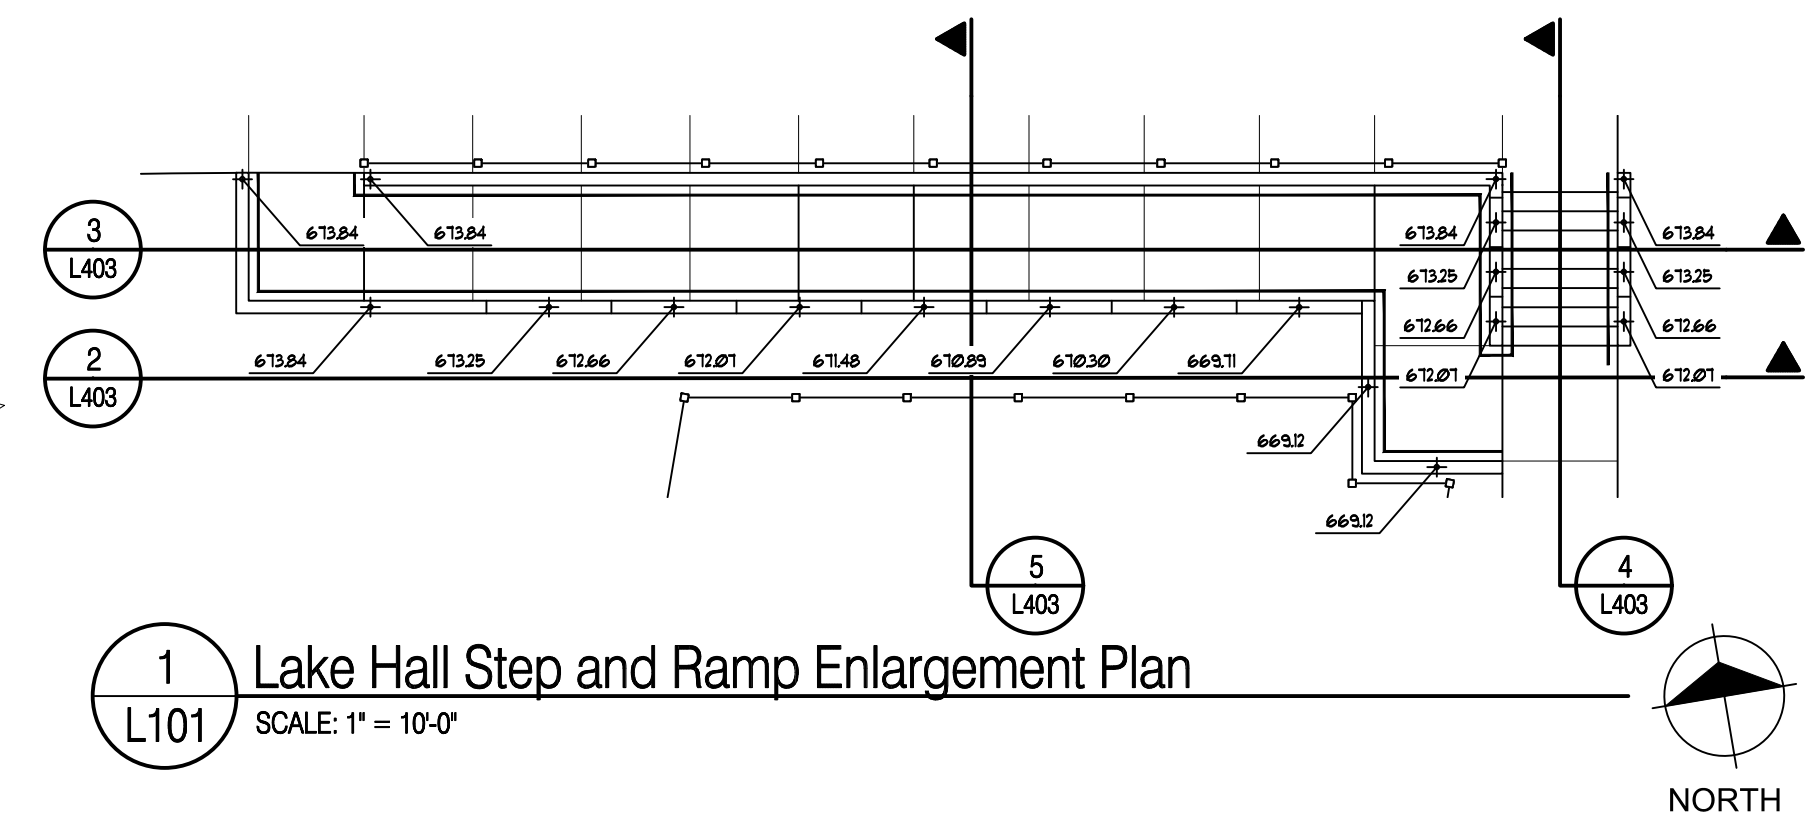

1 Lake Hall Step and Ramp Enlargement Plan
L403 SCALE: 1" = 10'-0"

SITE DETAILS
SCALE: AS NOTED

10/12/2026	BIDS AND PERMITS
09/25/2026	SITE PLAN REVIEW
09/21/2026	CD PEER REVIEW
09/09/2026	CD TEAM REVIEW
08/10/2026	CD 50% PROGRESS
08/22/2026	DD OWNER REVIEW
08/15/2026	DD PEER REVIEW
06/08/2026	DD 90% PROGRESS
05/18/2026	DD 50% PROGRESS
02/23/2026	SD OWNER REVIEW
02/13/2026	SD PEER REVIEW
02/09/2026	SD PROGRESS REVIEW

Drawn By BBOUCHARD
Designer PANDRIESE
Reviewer PANDRIESE
Manager CKRETOVIC

Hard copy is intended to be 24"x36" when plotted. Scale(s) indicated and graphic quality may not be accurate for any other size.

PROJECT NO.
2500281

SHEET NO.


L404

© Copyright 2025
All Rights Reserved


Note Key:

- ADJACENT CONCRETE WALK PAVEMENT, TYP. - REFER TO TYPICAL DETAILS
- 1/2" FULL DEPTH EXPANSION JOINT, TYP. - REFER TO TYPICAL DETAIL
- CAST-IN-PLACE CONCRETE STAIRS AND FOUNDATIONS WITH LIGHT BROOM FINISH LENGTH WISE ON TREADS, FORM AS SHOWN, TYP.
- 15' 10" LONG 5.5. EPOXY COATED DOUEL, 12" O.C., CAP ONE END
- HAUNCH SLAB AND FOUNDATION AS SHOWN, TYP.
- 3 NOSING BARS CONT, 3" COVERAGE, TYP.
- 4 BARS 12" O.C., BOTH WAYS, 3" MIN. COVERAGE, TYP.
- 4 BARS, BEND AND OVERLAP AS SHOWN 12" MIN, TYP.
- 5 BARS CONT, 3" MIN. COVERAGE, TYP.
- PRECAST CONCRETE BLOCK RETAINING WALL, STEP TOP OF WALL HEIGHT WITH GRADE (PROPOSED TOP OF WALL, GRADES SHOWN), TYP. - REFER TO CIVIL PLANS AND TYPICAL DETAILS
- 4" DIA. PERFORATED TILE PIPE BEDDING, TYP. - REFER TO TYPICAL DETAILS
- 3'-0" HT. ALUMINUM HANDRAIL (HDL-1), TYP. - REFER TO GENERAL NOTES AND SPECS
- EMBED POST 4" MIN. INTO SLAB, SET WITH NON-SHRINK EPOXY GROUT AND PROVIDE COVER PLATE WITH CLEAR SILICONE SEALANT AROUND PERIMETER, TYP.
- EXTEND HANDRAIL 1'-0" AT TOP AND BOTTOM OF STAIRS, TYP.
- 3'-6" HT. ALUMINUM GUARDRAIL (GDL-1), STEP WITH GRADE AS SHOWN, TYP. - REFER TO TYPICAL DETAIL AND SPECS
- SLEEVE-IT SD-1, 12" DIA. X 24" DEEP, HOLD BELOW CONCRETE PAVEMENT, FILL SLEEVE WITH CONCRETE, SET GUARDRAIL POST
- ADJACENT TREATMENT VARIES, TYP. - REFER TO PLANS
- EXISTING SUBGRADE, COMPACT TOP 12" (MIN) TO 95% MODIFIED PROCTOR, TYP. OR ENGINEERED FILL COMPACTED TO 95% MODIFIED PROCTOR


GENERAL HANDRAIL (HDL-1) AND GUARDRAIL (GDL-1 OR GDL-2) NOTES - HANDRAILS AND GUARDRAILS TO MEET ALL APPLICABLE CODES. SUBMIT COMPLETE SHOP DRAWINGS FOR APPROVAL PRIOR TO FABRICATION THAT INCLUDE MATERIAL FINISHES, MEMBER SIZES, LAYOUT, AND STRUCTURAL LOAD CALCULATIONS.

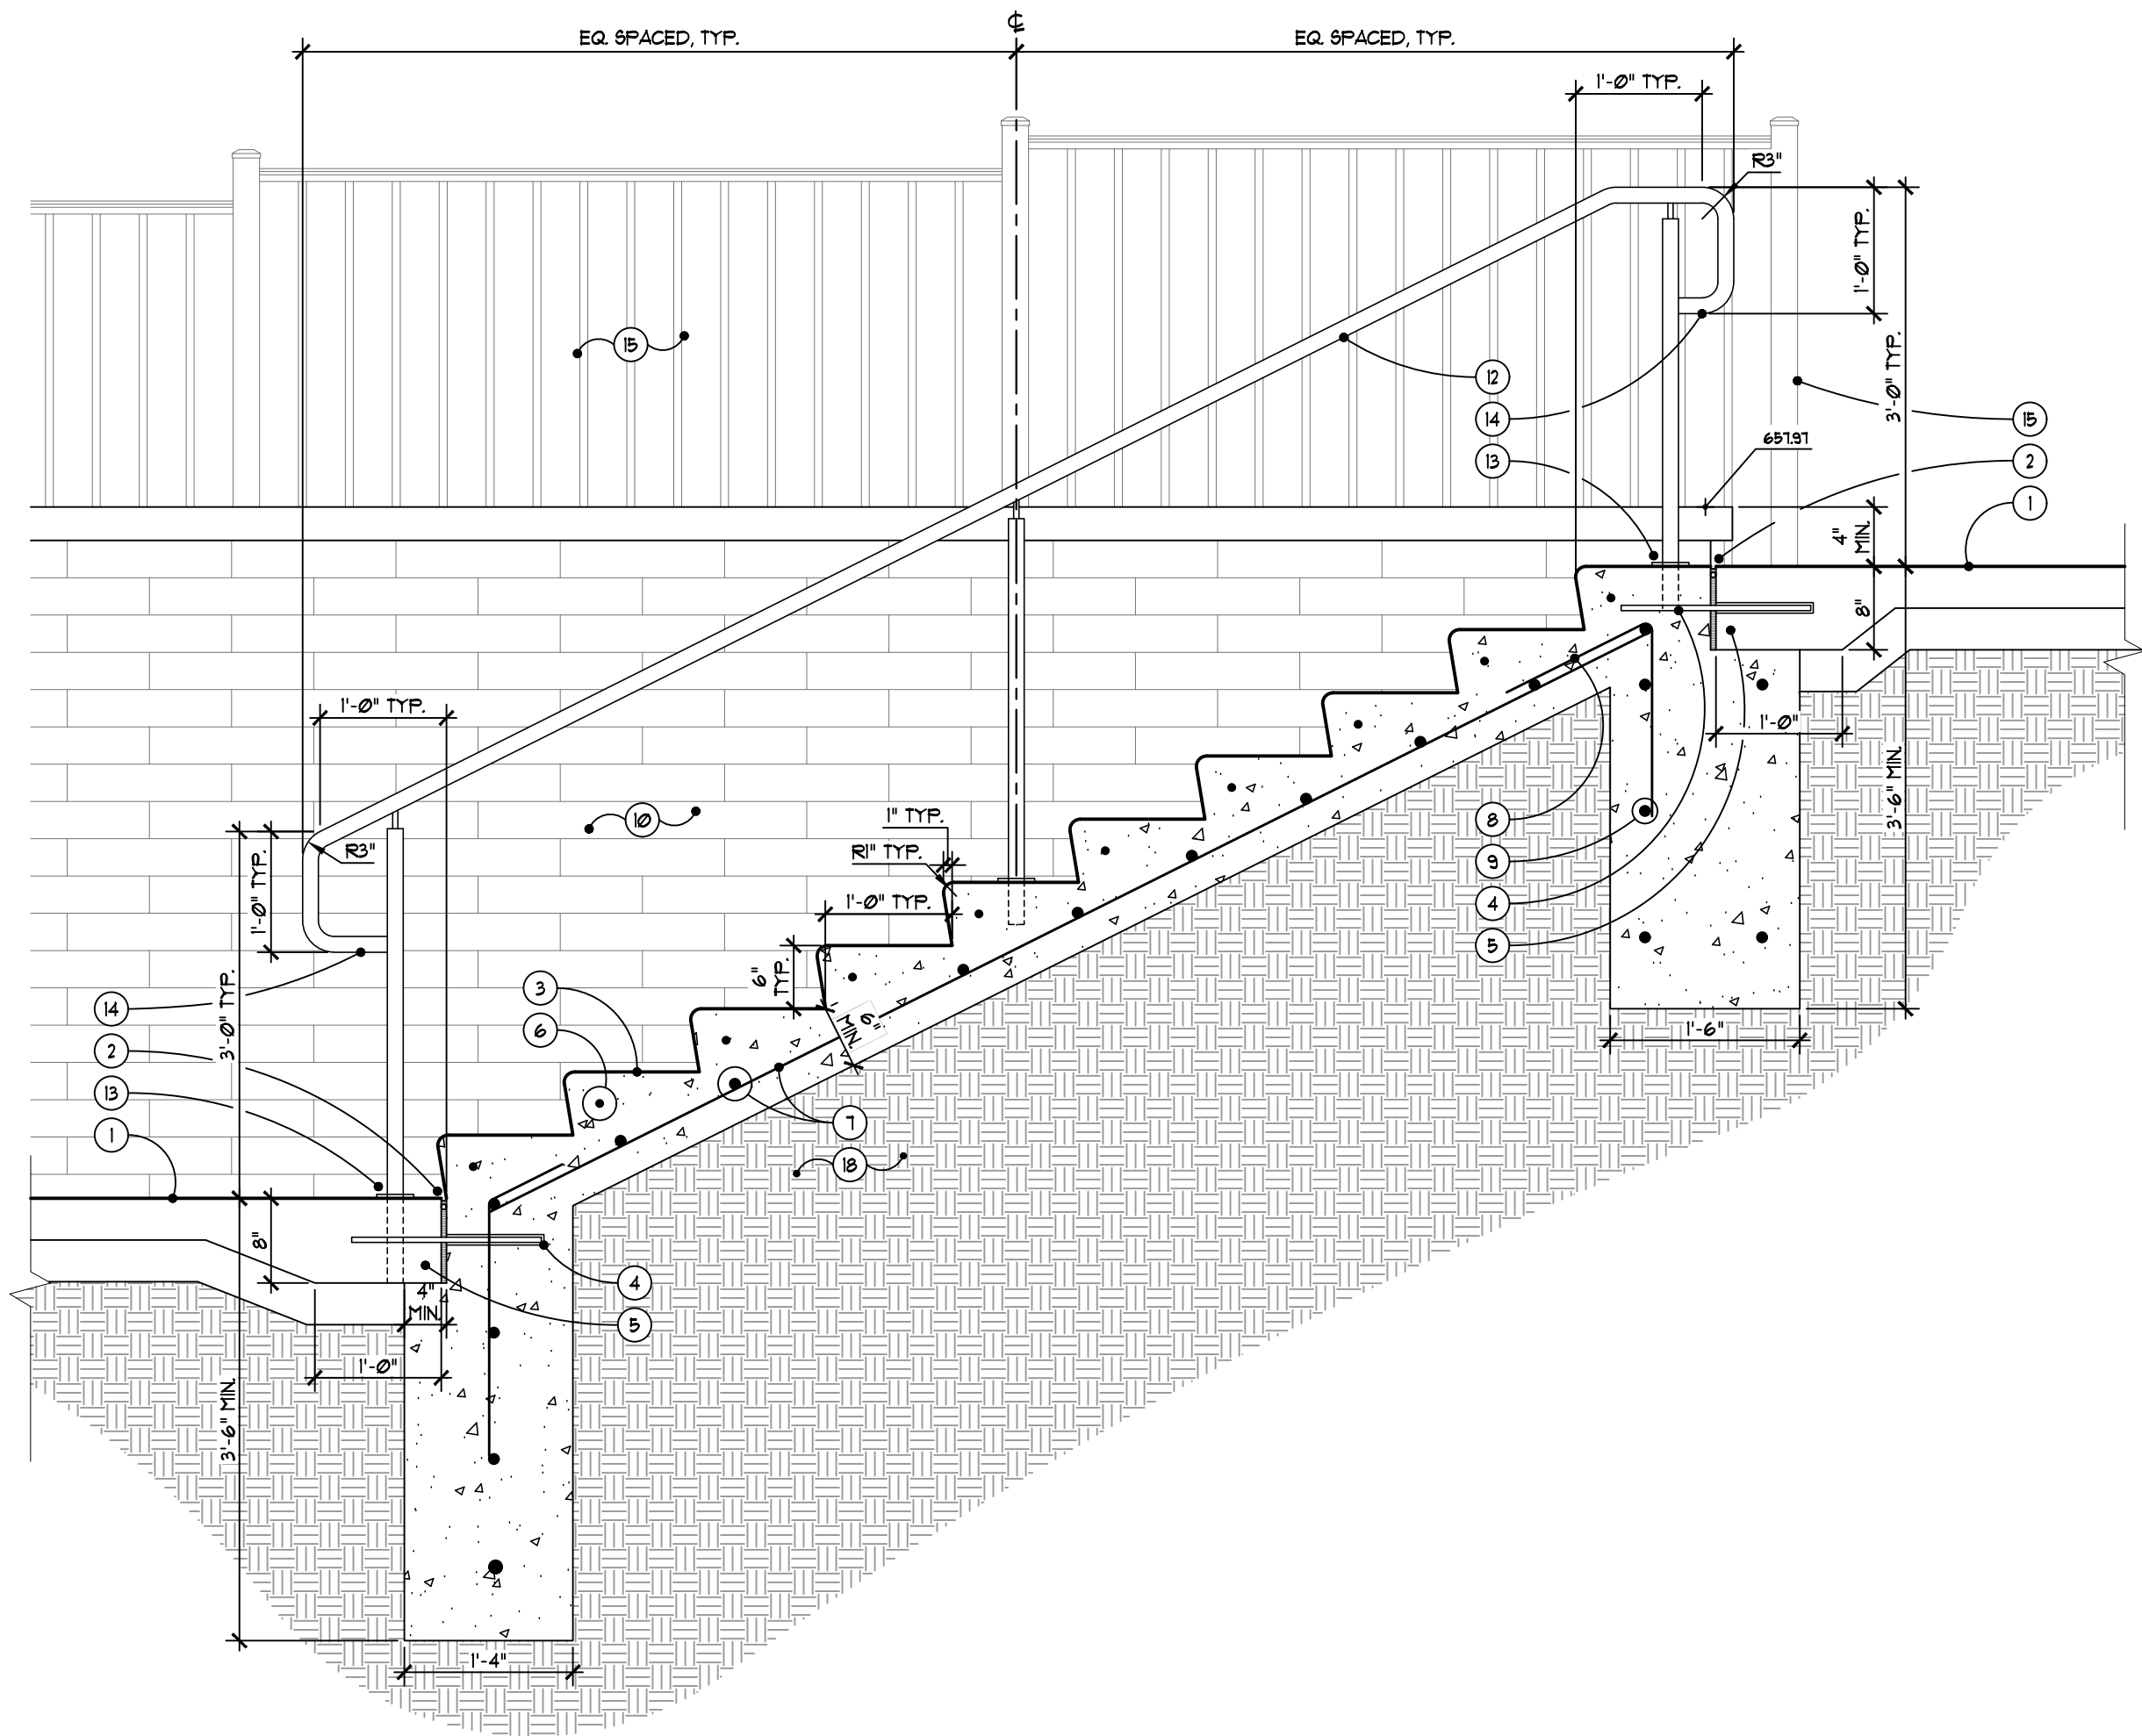


3 Boat Dock Retaining Wall and Steps Section
L404 SCALE: 3/4" = 1'-0"

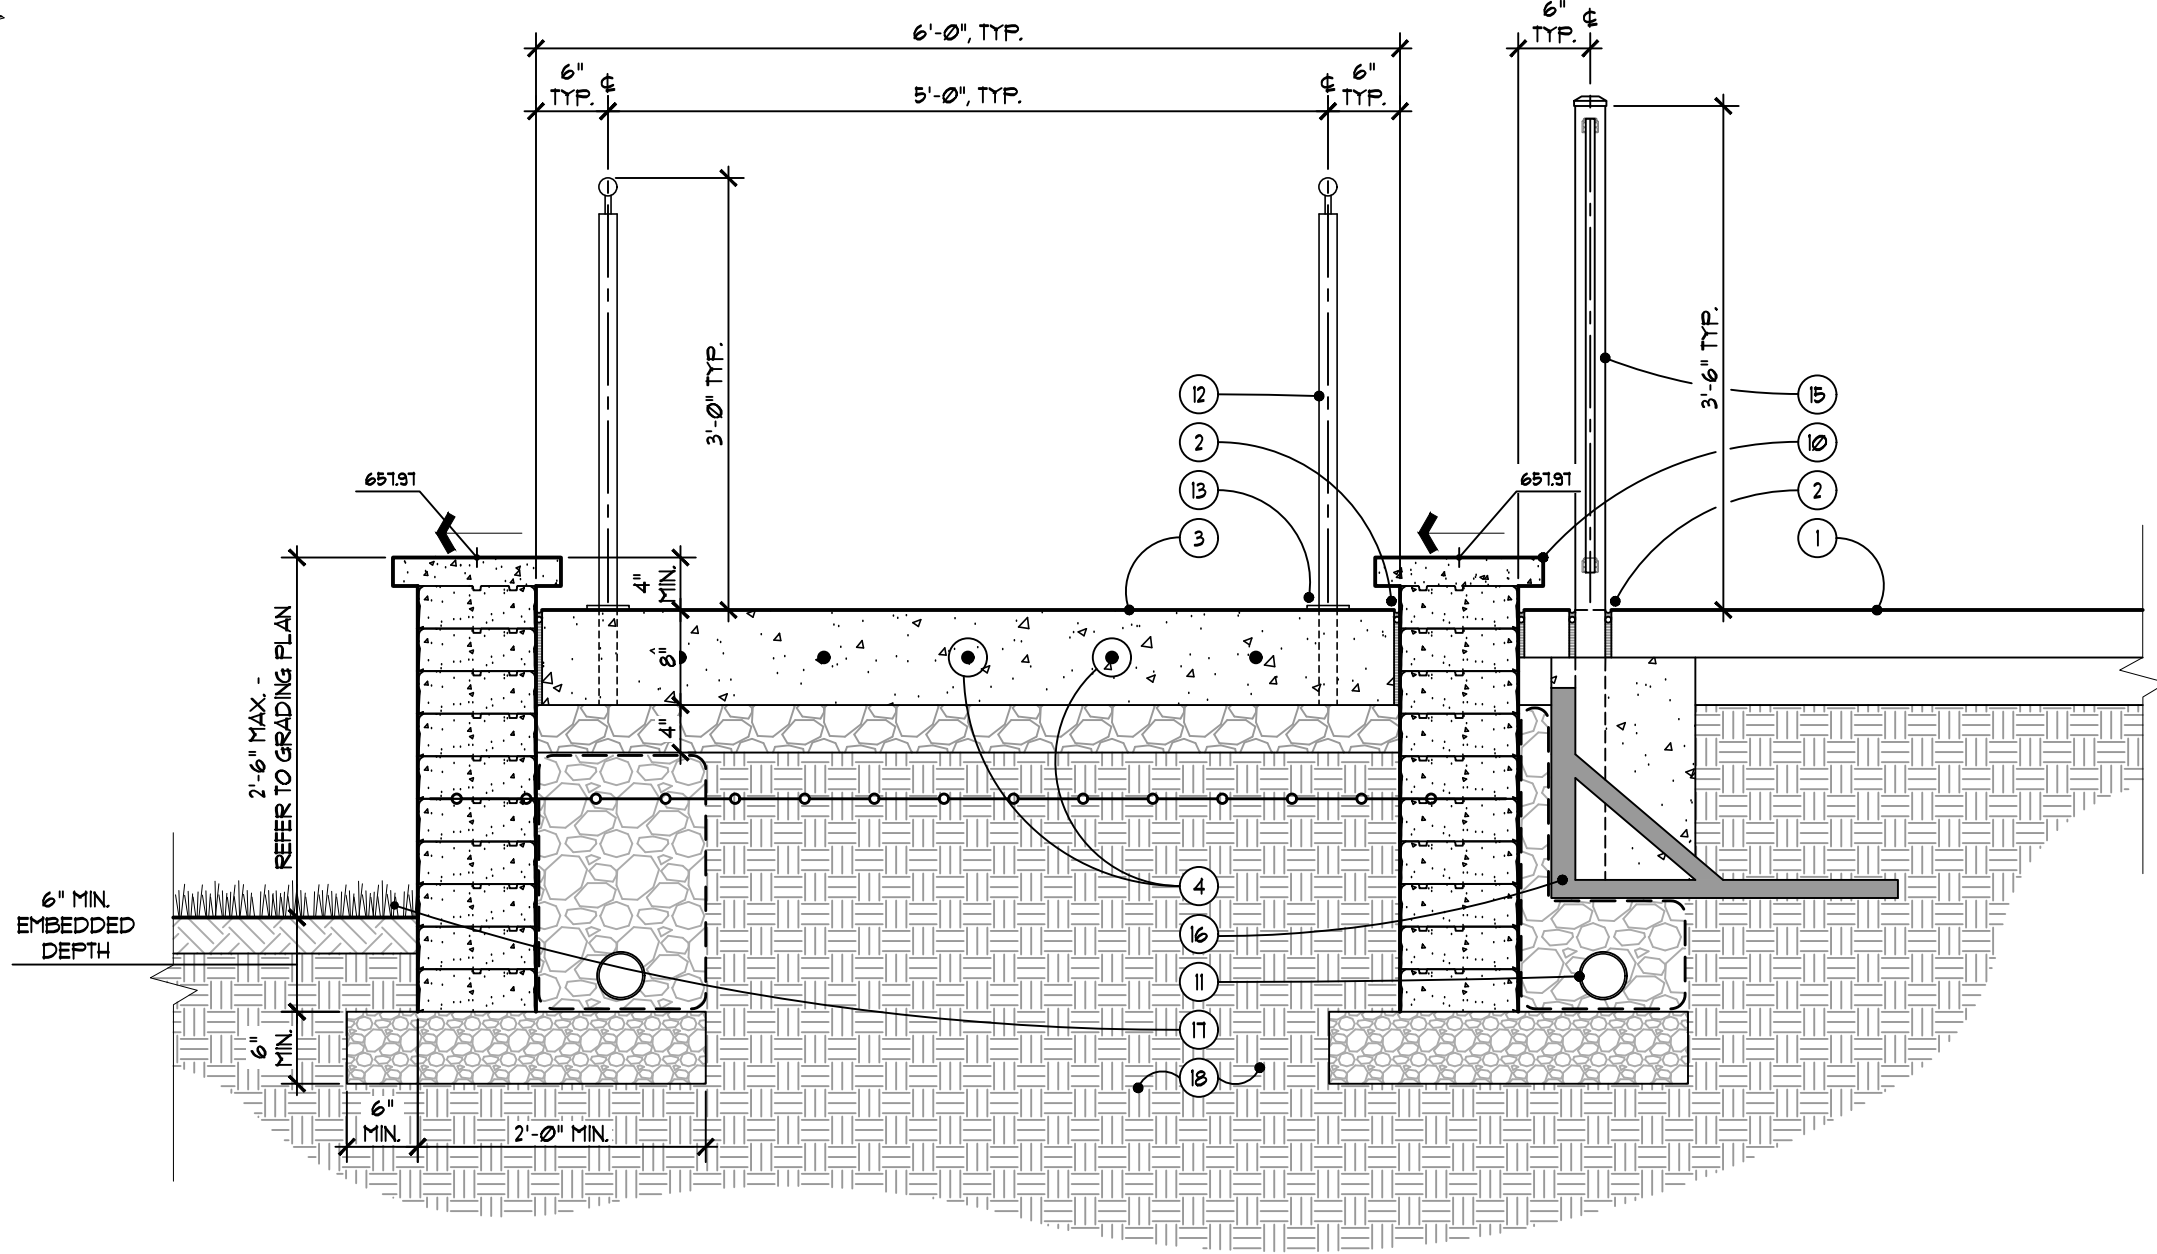


4 Boat Dock Retaining Wall and Steps Section
L404 SCALE: 3/4" = 1'-0"

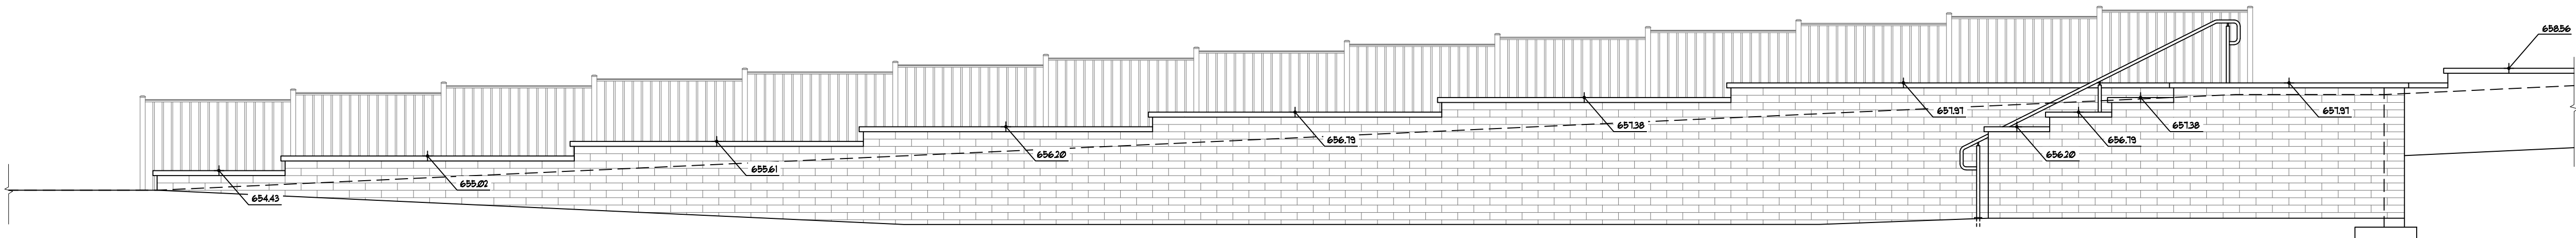

2 Boat Dock Retaining Wall Section
L404 SCALE: 1/4" = 1'-0"

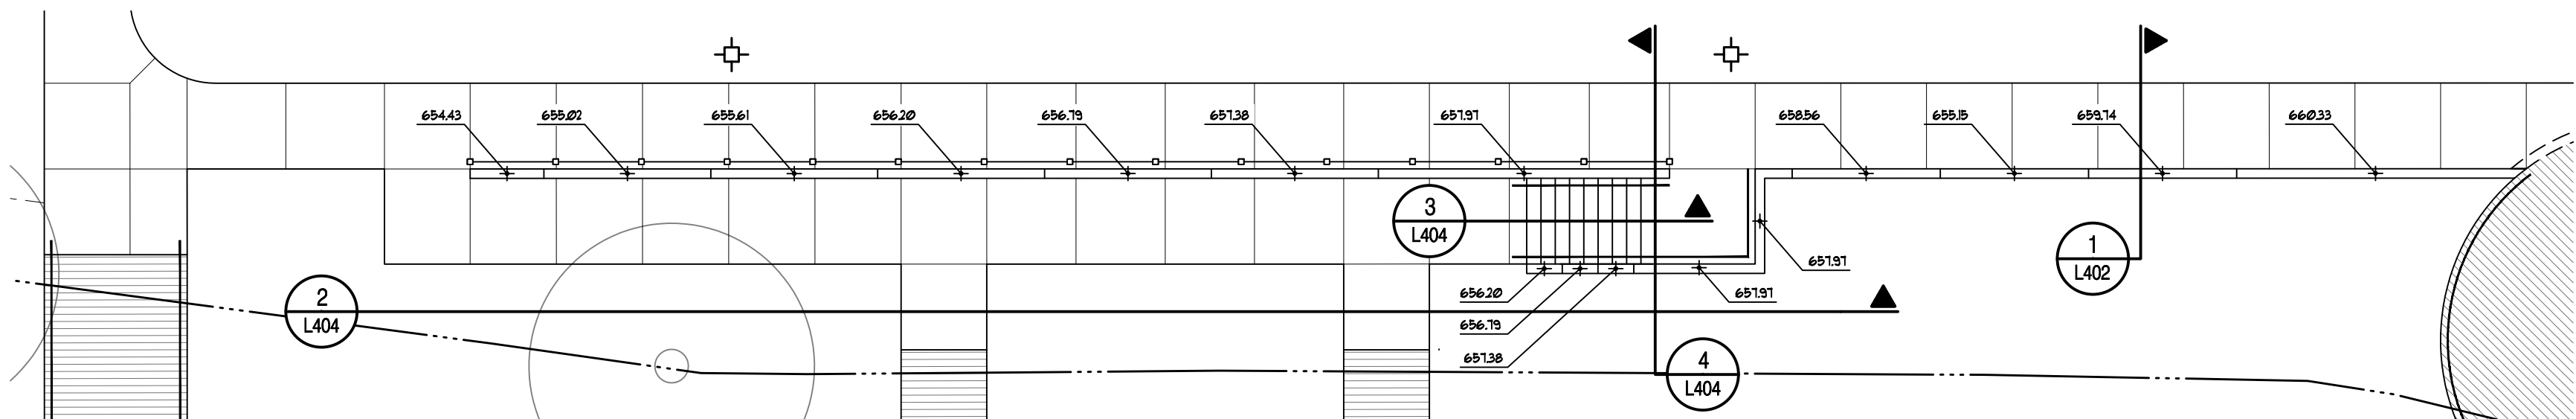

1 Boat Dock Retaining Wall and Steps Enlargement Plan
L101 SCALE: 1" = 10'-0"

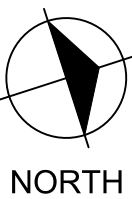

SITE DETAILS
SCALE: AS NOTED

REVISONS

10/12/2026	BIDS AND PERMITS
09/25/2026	SITE PLAN REVIEW
09/21/2026	CD PEER REVIEW
09/09/2026	CD TEAM REVIEW
08/10/2026	CD 50% PROGRESS
08/22/2026	DD OWNER REVIEW
08/15/2026	DD PEER REVIEW
06/08/2026	DD 90% PROGRESS
05/18/2026	DD 50% PROGRESS
02/23/2026	SD OWNER REVIEW
02/13/2026	SD PEER REVIEW
02/09/2026	SD PROGRESS REVIEW

Drawn By	BBOUCHARD
Designer	PANDRIESE
Reviewer	PANDRIESE
Manager	CKRETOVIC

Hard copy is intended to be 24"x36" when plotted. Scale(s) indicated and graphic quality may not be accurate for any other size.


PROJECT NO.

2500281


SHEET NO.

L405


© Copyright 2025
All Rights Reserved

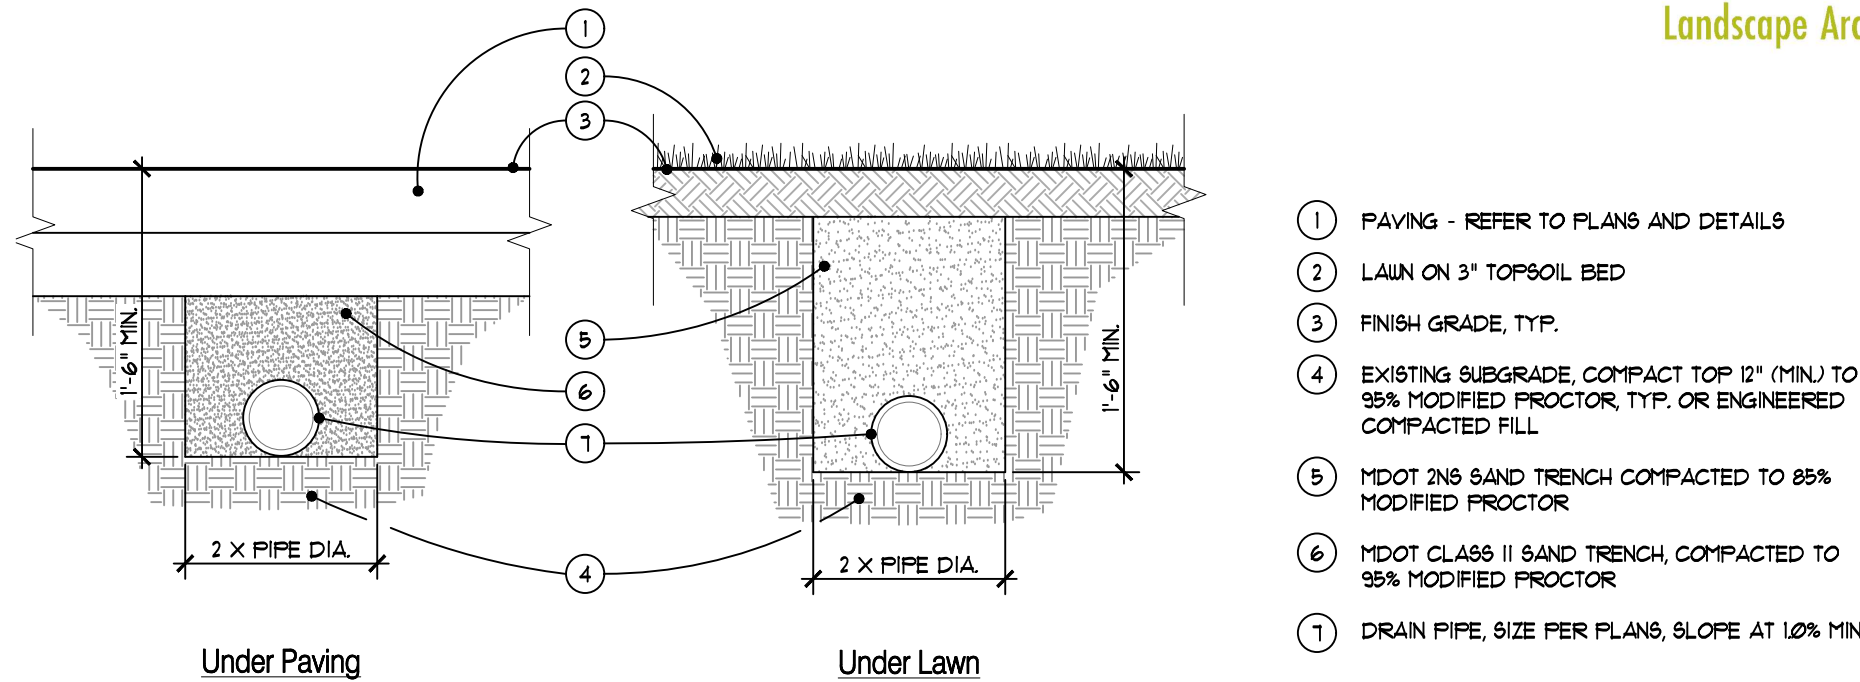


4 Underdrainage Pipe Bedding
NOT TO SCALE

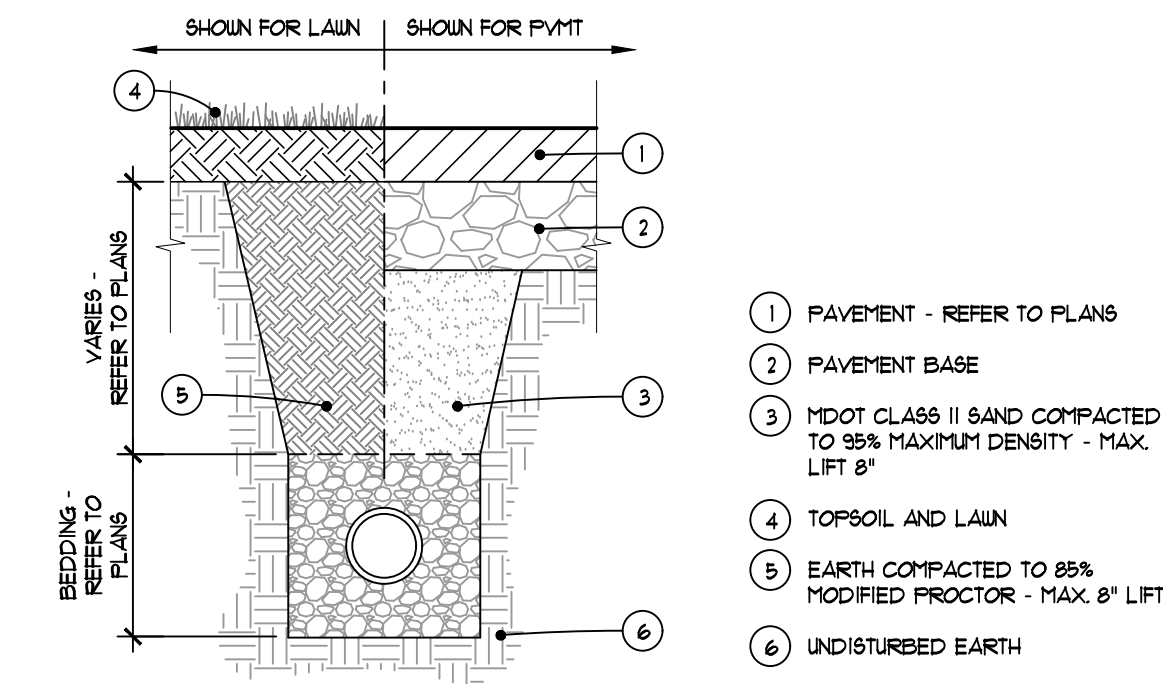

3 Underdrainage Trench Section
NOT TO SCALE

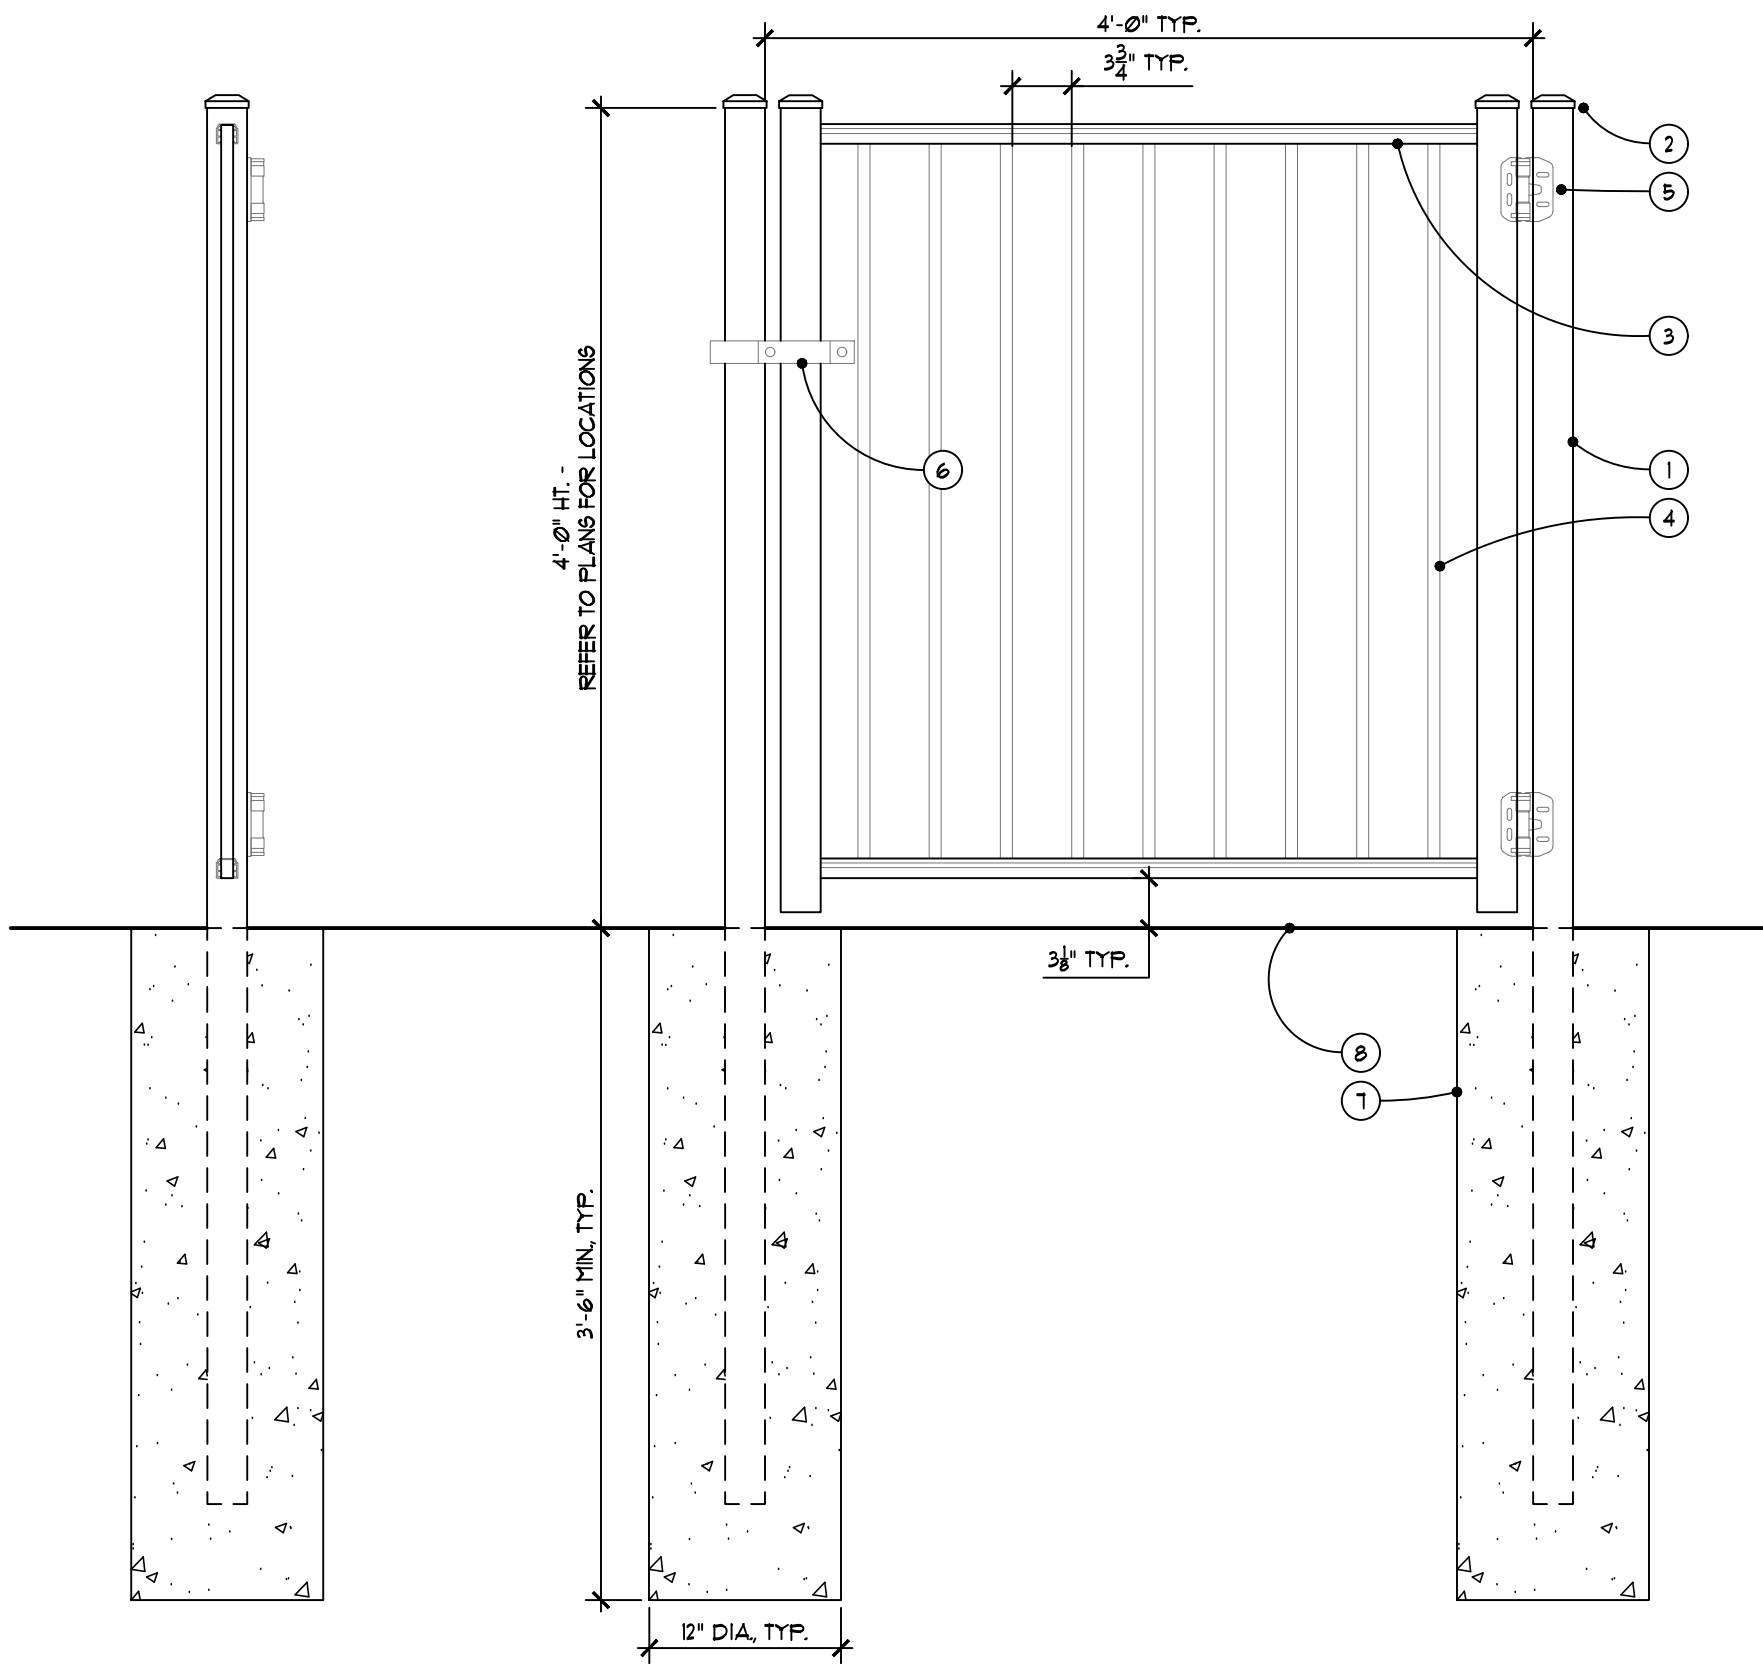

2 4' Height Ornamental Single-Swing Gate
SCALE: 1\"/>

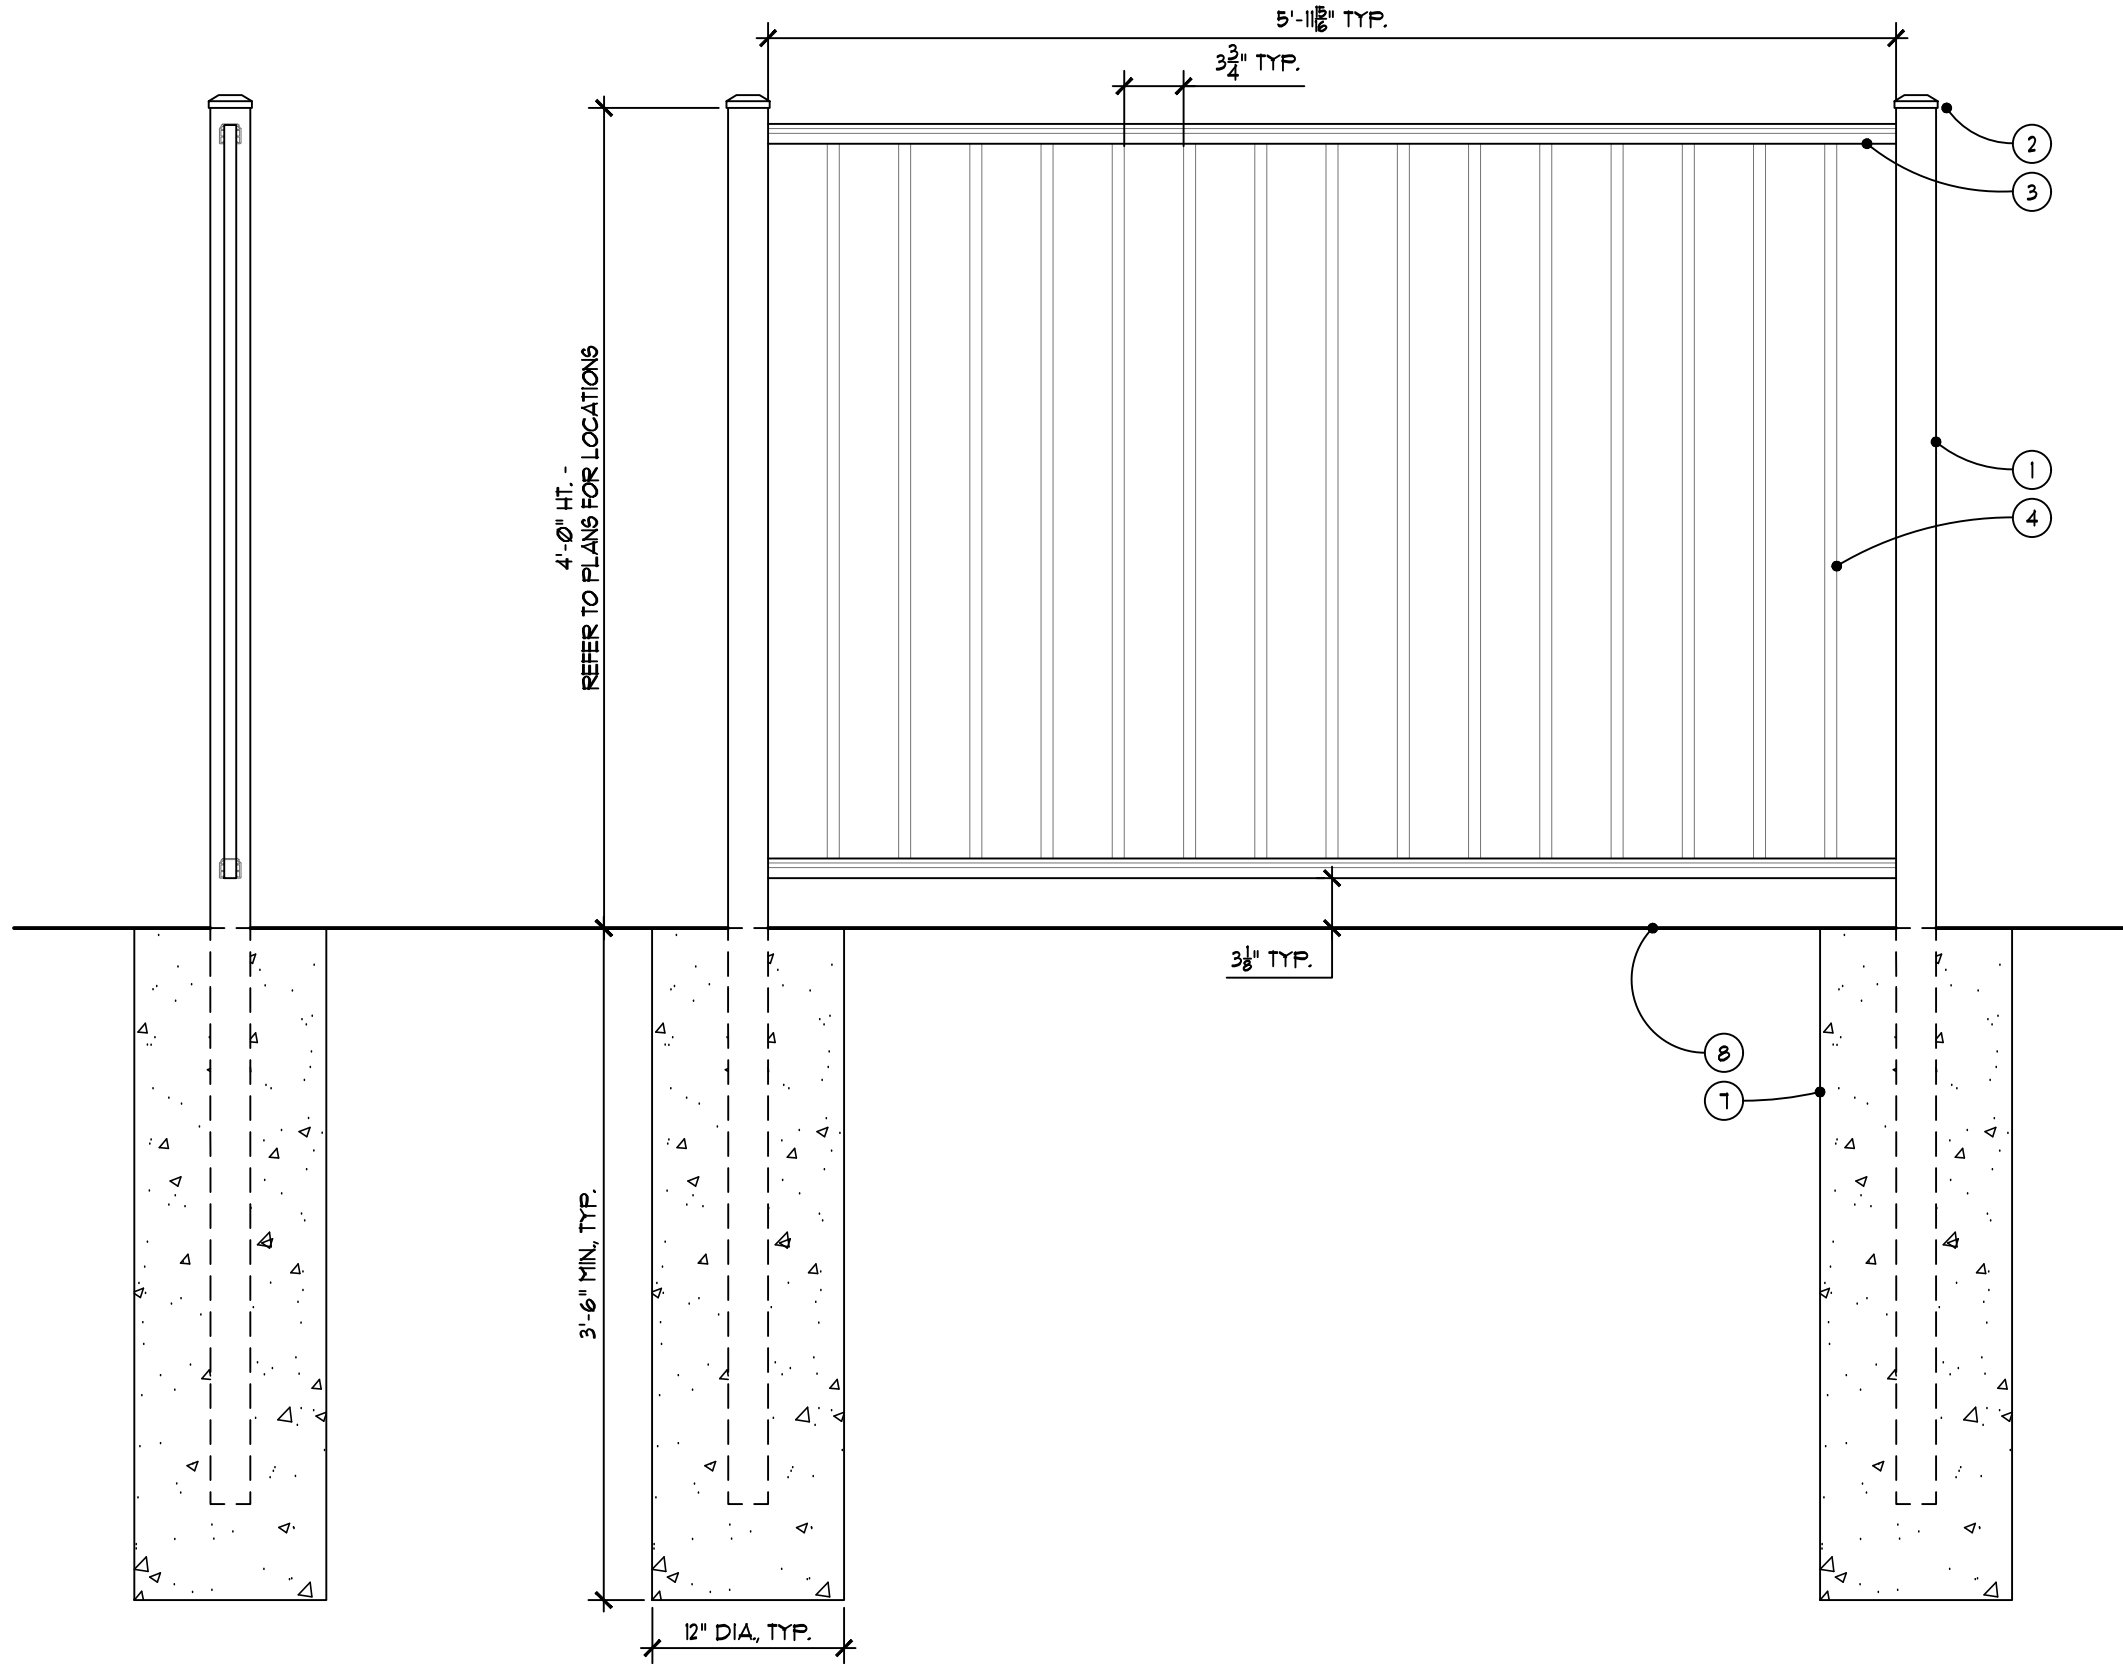


1 4' Height Ornamental Fence
SCALE: 1\"/>

Note Key (Details 1-2):

- FENCE POST, 2 1/2\"/>
 - POST CAP, TYP.
 - HORIZONTAL RAIL (QTY. 2), TYP.
 - 3/4\"/>
 - GATE HINGE (2 PER SWING), TYP.
 - GATE LATCH, TYP.
 - CONCRETE FOOTING, PROVIDE SONOTUBE IF SOILS CANNOT MAINTAIN DRILLED HOLE WITH VERTICAL PLUMB SIDES, HAND FLARE BOTTOM OF FOOTING HOLE, TYP.
 - FINISH GRADE, TYP.
- GENERAL NOTES -
- REFER TO SPECS FOR ADDITIONAL FENCE AND GATE INFORMATION.
 - FENCING AND GATES TO BE COMMERCIAL GRADE ALUMINUM.
 - ALL FENCING AND GATES TO MEET POOL CODE REQUIREMENTS.
 - INSTALLATION TO BE COMPLETED IN ACCORDANCE WITH MANUFACTURER'S SPECIFICATIONS.
 - CONTRACTOR TO PROVIDE COMPLETE SHOP DRAWINGS FOR APPROVAL.
 - CONTRACTOR TO FIELD MEASURE GATE OPENINGS PRIOR TO ANY FABRICATION.
- SINGLE-SWING HARDWARE NOTES -
- ALL GATES TO RECEIVE DAD TRICLOSE HINGES.
 - CONTRACTOR TO PROVIDE HINGE AND LATCH HARDWARE OPTIONS FOR OWNER REVIEW AND SELECTION.
 - CONTRACTOR TO CONFIRM HARDWARE SELECTION, MOUNTING HEIGHT AND LOCATION WITH LANDSCAPE ARCHITECT AND OWNER PRIOR TO PROCEEDING WITH INSTALLATION.

SITE DETAILS

SCALE: AS NOTED

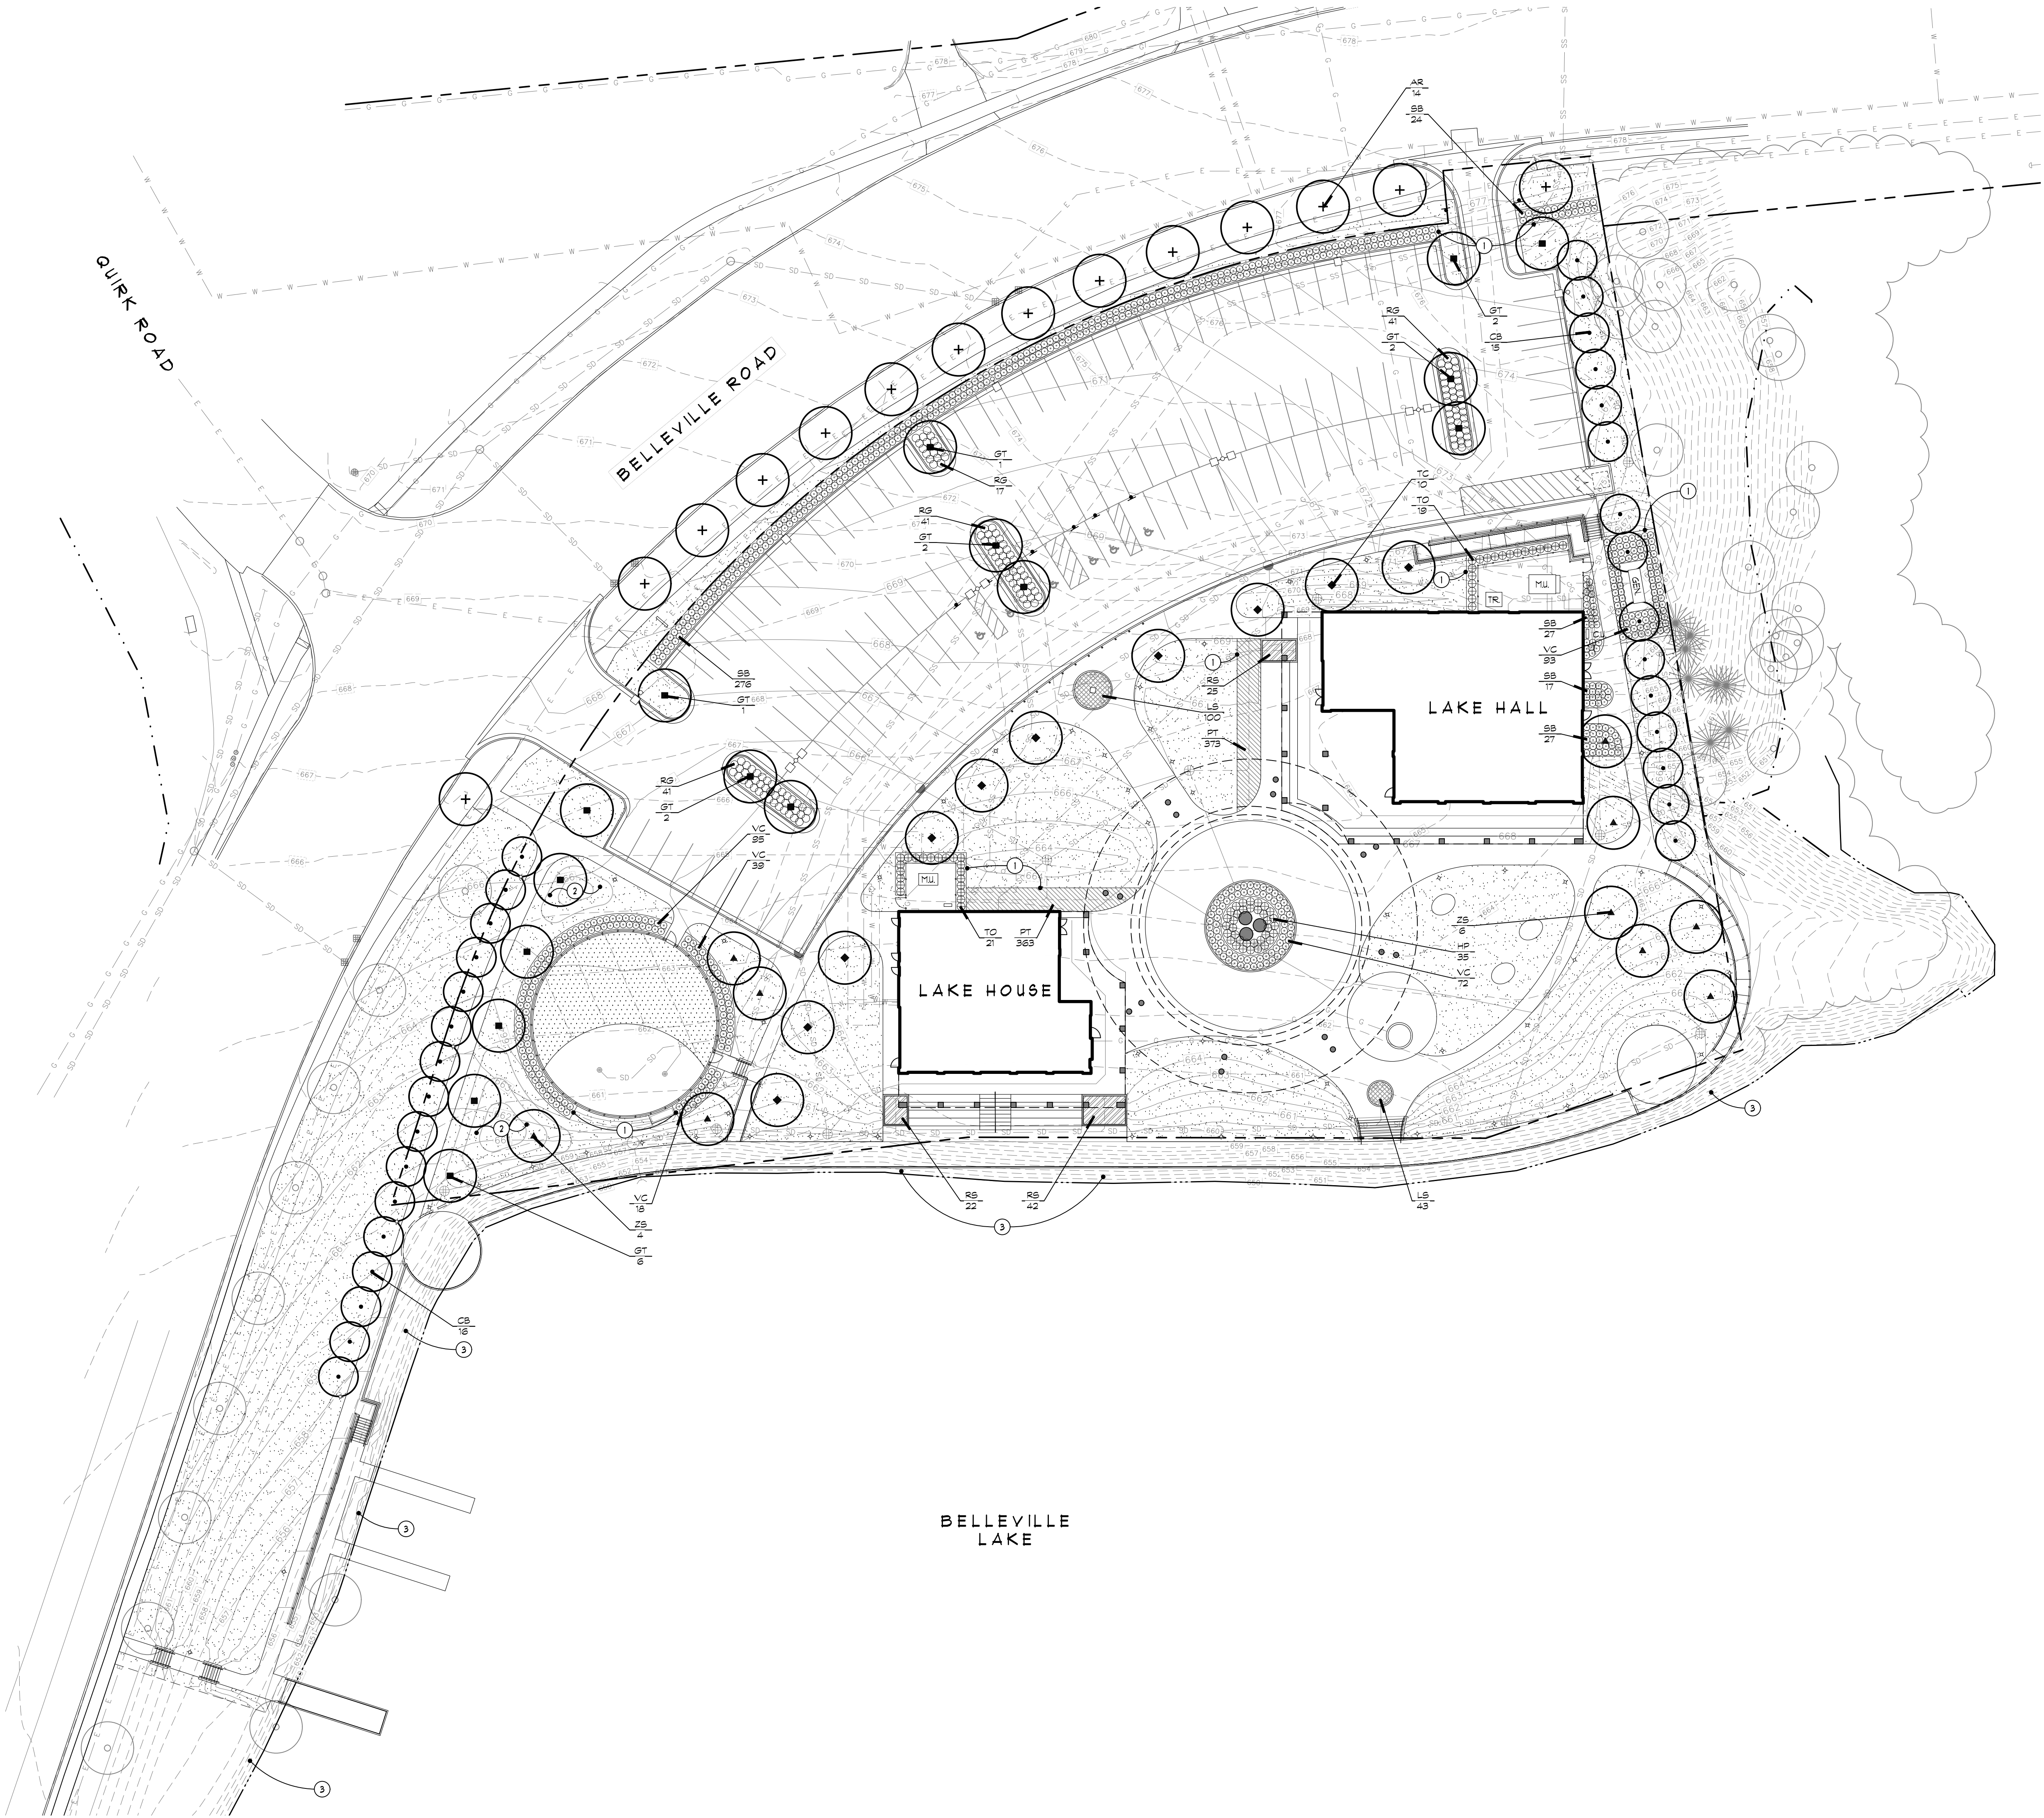

Landscape Legend:

- PLANT CODE
CALIPER SIZE, IF APPLICABLE
QUANTITY
- SODDED AND IRRIGATED LAWN
ON 3" DEPTH TOPSOIL, TYP.
- PLAYGROUND SYNTHETIC TURF SURFACING -
REFER TO SITE DETAILS
- LIMIT OF SODDED LAWN, TYP.
- EXISTING TREE TO REMAIN, TYP.
- EXISTING / PROPOSED STORM SEWER, TYP.
EXISTING / PROPOSED SANITARY SEWER, TYP.
EXISTING / PROPOSED WATER MAIN, TYP.
EXISTING / PROPOSED ELECTRIC, TYP.
EXISTING / PROPOSED GAS, TYP.
EXISTING CONTOUR LINE, TYP.
PROPOSED CONTOUR MAJOR, TYP.
PROPOSED CONTOUR MINOR, TYP.
EXISTING WATER LINE, TYP.

Note Key:

- 1 ALUMINUM EDGING BETWEEN ALL PLANT BEDS AND LAWN, TYP. - REFER TO SPECs
2 LOW SCULPTED BERRIES, TYP. - COORDINATE WITH CIVIL GRADING PLANS
3 PROTECTED WATER-WILLOW PLANT SPECIES ALONG SHORELINE TO REMAIN
UNDISTURBED THROUGHOUT CONSTRUCTION, TYP.

Landscape Notes:

1. ALL DISTURBED AREAS DUE TO CONSTRUCTION OPERATIONS SHALL BE
RESTORED WITH NEW SODDED LAWN ON 3" OF TOPSOIL. REFER TO TOPSOIL
SPECIFICATIONS.
2. ALL BED LINES AND MOW EDGES SHALL BE PAINTED OUT BY THE
CONTRACTOR FOR APPROVAL BY THE OWNER'S REPRESENTATIVE AND
LANDSCAPE ARCHITECT PRIOR TO CONSTRUCTION.
3. PROVIDE DOUBLE-PROCESSED SHREDDED BARK MULCH IN ALL SHRUB AND
PERENNIAL, AND ORNAMENTAL GRASS BEDS, TYP. REFER TO LANDSCAPE
PLANTING DETAILS FOR MULCH DEPTH.
4. PROTECT ALL NEW AND EXISTING UTILITIES, LIGHTS, PAVEMENT, POLES, ETC.
DURING CONSTRUCTION AS INDICATED ON THE PLANS.
5. RESTORE ANY DAMAGED LANDSCAPE OR INFRASTRUCTURE TO
PRE-CONSTRUCTION STATE PER SPECIFICATIONS.
6. THE CONTRACTOR SHALL VERIFY ALL EXISTING CONDITION INFORMATION
PRIOR TO CONSTRUCTION. NOTIFY THE OWNER'S REPRESENTATIVE AND
LANDSCAPE ARCHITECT OF ANY CONCERNS PRIOR TO PROCEEDING.
7. LOCATE ALL EXISTING UNDERGROUND UTILITIES PRIOR TO BEGINNING ANY
EXCAVATION WORK.
8. PROPOSED UTILITIES SHOWN FOR REFERENCE ONLY. THE CONTRACTOR IS
RESPONSIBLE FOR LOCATING ALL UTILITIES PRIOR TO CONSTRUCTION AND
NOTIFYING THE OWNER'S REPRESENTATIVE AND LANDSCAPE ARCHITECT OF
ANY CONCERNS PRIOR TO PROCEEDING.
9. REFER TO CIVIL PLANS FOR ALL SOIL EROSION AND SEDIMENTATION
CONTROL. (SESC) MEASURES AND NOTES.

Plant List:

CODE	QTY	BOTANICAL / COMMON NAME	SIZE	REMARKS
TREES				
AR	14	Acer rubrum 'Red Sunset' Red Sunset Maple	3" cal.	B&B
CB	31	Carpinus betulus 'Frans Fontaine' Frans Fontaine Hornbeam	2.5" cal.	B&B
GT	16	Gleditsia triacanthos inermis 'Skyline' Skyline Honey Locust	3" cal.	B&B
TC	10	Tilia cordata 'Greenspire' Greenspire Littleleaf Linden	3" cal.	B&B
ZS	10	Zelkova serrata Japanese Zelkova	3" cal.	B&B
SHRUBS				
HP	35	Hydrangea paniculata 'Ikvobo' Bobo Panicle Hydrangea	3 gal.	Plant 36" o.c.
RG	140	Rhus aromatica 'Gro-Low' Gro-Low Fragrant Sumac	3 gal.	Plant 36" o.c.
SB	371	Spiraea x bumalda 'Anthony Waterer' Anthony Waterer Spirea	3 gal.	Plant 30" o.c.
TO	40	Thuja occidentalis 'Smaragd' Emerald Green Arborvitae	8" hl.	Plant 36" o.c.
VC	317	Viburnum carlesii 'Koreanspice' Koreanspice Viburnum	3 gal.	Plant 36" o.c.
GROUND COVERS				
LS	143	Liriope spicata Creeping Lilyturf	1 gal.	Plant 15" o.c.
PT	736	Pachysandra terminalis Japanese Pachysandra	1 gal.	Plant 15" o.c.
RS	89	Rosa x 'Meisortland' White Drift Groundcover Rose	3 gal.	Plant 24" o.c.

Van Buren Charter Township
Van Buren Township, MI
The Lakeside Park

REVISIONS

10/12/2026	BIDS AND PERMITS
09/25/2026	SITE PLAN REVIEW
09/21/2026	CD PEER REVIEW
09/09/2026	CD TEAM REVIEW
08/10/2026	CD 50% PROGRESS
08/22/2026	DD OWNER REVIEW
08/15/2026	DD PEER REVIEW
08/08/2026	DD 90% PROGRESS
08/18/2026	DD 50% PROGRESS
02/23/2026	SD OWNER REVIEW
02/13/2026	SD PEER REVIEW
02/09/2026	SD PROGRESS REVIEW

Drawn By BBOUCHARD
Designer PANDRIESE
Reviewer PANDRIESE
Manager CKRETOVIC

Hard copy is intended to be
24"x36" when plotted. Scale(s)
indicated and graphic quality may
not be accurate for any other size.

PROJECT NO.
2500281

SHEET NO.

L501

© Copyright 2025
All Rights Reserved

REVISONS

10/12/2026	BIDS AND PERMITS
09/25/2026	SITE PLAN REVIEW
09/21/2026	CD PEER REVIEW
09/09/2026	CD TEAM REVIEW
08/10/2026	CD 50% PROGRESS
08/22/2026	DD OWNER REVIEW
08/15/2026	DD PEER REVIEW
06/08/2026	DD 90 % PROGRESS
05/18/2026	DD 50 % PROGRESS
02/23/2026	SD OWNER REVIEW
02/13/2026	SD PEER REVIEW
02/09/2026	SD PROGRESS REVIEW

Drawn By	BBOUCHARD
Designer	PANDRIESE
Reviewer	PANDRIESE
Manager	CKRETOVIC

Hard copy is intended to be 24"x36" when plotted. Scale(s) indicated and graphic quality may not be accurate for any other size.

PROJECT NO.
2500281


SHEET NO.

L502

© Copyright 2025
All Rights Reserved


LANDSCAPE DETAILS

SCALE: AS NOTED

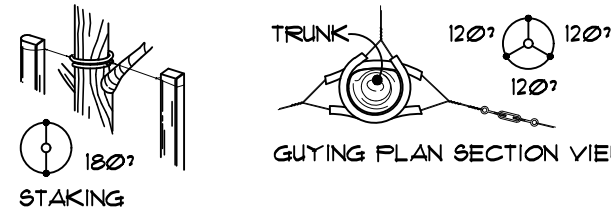


- METAL EDGE - REFER TO PLANS AND SPECS
- UPRIGHT EVERGREEN SHRUBS - REFER TO PLANS
- 3" DEPTH DOUBLE PROCESSED SHREDDED BARK MULCH. DO NOT PLACE MULCH UP AROUND TRUNK OF PLANT, TYP.
- REMOVE BURLAP & CUT TWINE FROM TOP 1/3 OF BALL
- EXCAVATE EXISTING SOIL MIN. 12" DEEP FILL WITH PLANT MIX - REFER TO SPECS
- SCARIFY BOTTOM OF TREE PIT

- GENERAL NOTES -
- STAKE TREES 8' HEIGHT AND UNDER, 2 PER TREE.
 - GUY TREES OVER 8' HEIGHT, 3 PER TREE.
 - CONTRACTOR TO VERIFY PERCOLATION OF PLANTING FIT PRIOR TO INSTALLATION.
 - SET STAKES VERTICAL AND EVENLY SPACED.
 - STAYS OR GUYS TO BE SET ABOVE FIRST BRANCH.
 - REFER TO SPECIFICATIONS FOR ADDITIONAL INFORMATION.
 - CONTRACTOR TO VERIFY PERCOLATION OF PLANTING FIT PRIOR TO INSTALLATION.

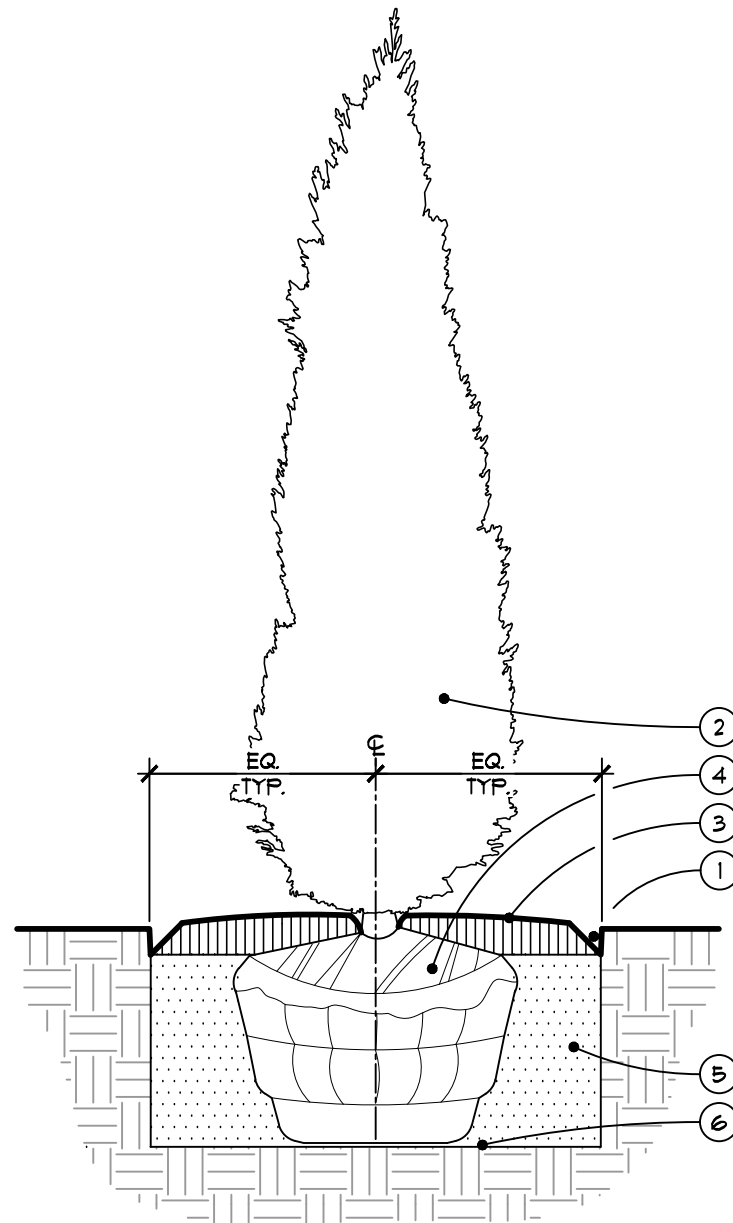


2 Typical Upright Evergreen Planting Detail
- NOT TO SCALE

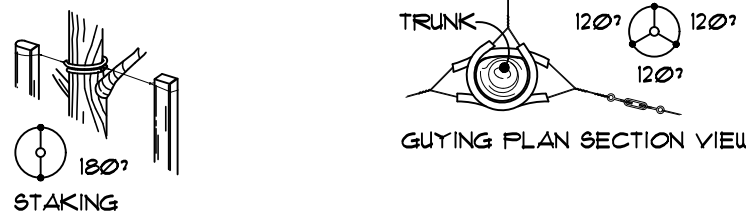


- POLYPROPYLENE GUYING FABRIC, LOCATE ABOVE FIRST BRANCH, TYP. - REFER TO SPECS
- 2" x 2" x 12" LONG UNTREATED HARDWOOD STAKES, STAKES TO EXTEND 18" BELOW TREE PIT IN UNDISTURBED SOIL, SET VERTICALLY PLUMB AND EVENLY SPACED, TYP.
- INSTALL TREE WRAP FOR THIN SKINNED TREES, REMOVE AFTER FIRST YEAR, TYP. - REFER TO SPECS
- ROOT FLARE - (AREA OF RAPID TAPER), REMOVE ALL SOILS ABOVE THIS LINE AND SET BOTTOM OF ROOT FLARE FLUSH TO ADJACENT FINISH GRADE - ROOT FLARE SHOULD NOT HAVE MULCH OVER TOP OF IT AND SHOULD REMAIN VISIBLE AT THE COMPLETION OF PLANTING, TYP.
- BACKFILL WITH FULVERIZED EXCAVATED NATIVE SOIL UNTIL 1/3 OF THE TREE PIT IS FILLED, HAND COMPACT BY FOOT OR TAMPER TO STABILIZE AND PLUMB TREE - REFER TO SPECS
- 12" MINIMUM BETWEEN ROOT BALL AND EDGE OF PLANT PIT, CUT PIT SIDES @ 60° ANGLE, TYP.

- ADJACENT FINISH GRADE - ENSURE BOTTOM OF ROOT FLARE IS SET FLUSH TO THIS ELEVATION, TYP.
- CUT AND REMOVE BURLAP TO 6" BELOW GRADE OR 1/3 OF THE ROOT BALL WHICHEVER IS GREATER AND REMOVE TWINE FROM ROOT FLARE, IF PRESENT CUT WIRE BASKET AND REMOVE 6"-8" BELOW GRADE, DISPOSE OF LEGALLY NOT IN PIT, TYP.
- 4" DEPTH DOUBLE PROCESSED SHREDDED BARK MULCH. MULCH SHALL NOT COVER ROOT FLARE, PROVIDE 1" DEPTH MULCH OVER THE ROOT BALL WHEN PLANTED IN LAWN AREAS, EXTEND MULCH CIRCLE TO A 60" DIAMETER AROUND THE TREE UNLESS NOTED OTHERWISE, TYP.
- PROVIDE 3"-4" HIGH SOIL SAUCER RING AROUND TREE PIT IF NO IRRIGATION IS PRESENT, HAND HAM' TO PREVENT EROSION, TYP.
- COMPACT BOTTOM OF PLANTING PIT TO PREVENT SETTLING, TYP.
- DIG TREE PIT 2X BALL DIA. MIN. LIGHTLY SCARIFY THE SIDES OF THE TREE PIT TO ALLOW FOR ROOT GROWTH INTO ADJACENT SOILS, TYP.
- SHOVEL, CUT EDGE OR EDGING AROUND TREE, TYP. - REFER TO PLANS
- BACKFILL TOP 2/3 OF TREE PIT WITH APPROVED TOPSOIL - WATER IN AND REMOVE AIR POCKETS, CONTINUE TO FILL WITH TOPSOIL IF SETTLEMENT HAS OCCURRED UNTIL CORRECT ELEVATIONS ARE ACHIEVED, DO NOT FILL ON ROOT FLARE - REFER TO SPECS

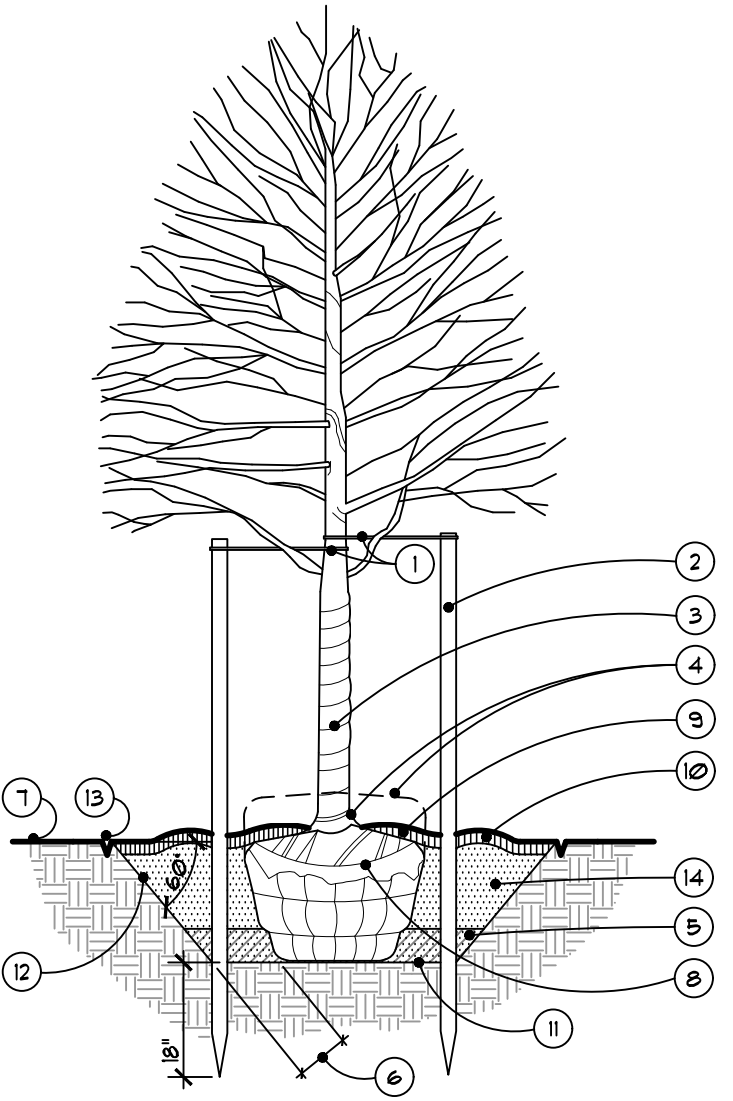


1 Typical Deciduous Tree Planting Detail
- NOT TO SCALE

- 1-1/2" DEPTH DOUBLE PROCESSED SHREDDED BARK MULCH, TYP.
 - SHOVEL CUT EDGE OR ALUMINUM EDGE
 - EXCAVATE EXISTING SOIL 12" DEEP FILL WITH PLANT MIX AND FERTILIZER (SEE SPECS.) CUT PLANTING PIT SIDES @ 60° ANGLE
 - UNDISTURBED SUBGRADE
 - REMOVE CONTAINER
- GENERAL NOTES -
- IN MASS PLANTINGS, ENTIRE BED SHALL BE EXCAVATED.
 - CONTRACTOR TO VERIFY PERCOLATION OF PLANTING FIT PRIOR TO INSTALLATION.
 - REFER TO PLANS FOR SPACING.

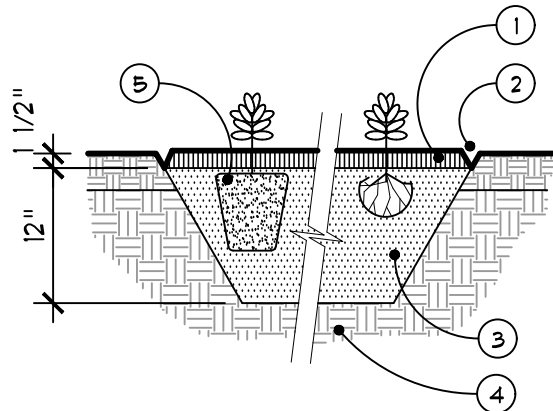


4 Typical Perennial / Groundcover Planting Detail
- NOT TO SCALE

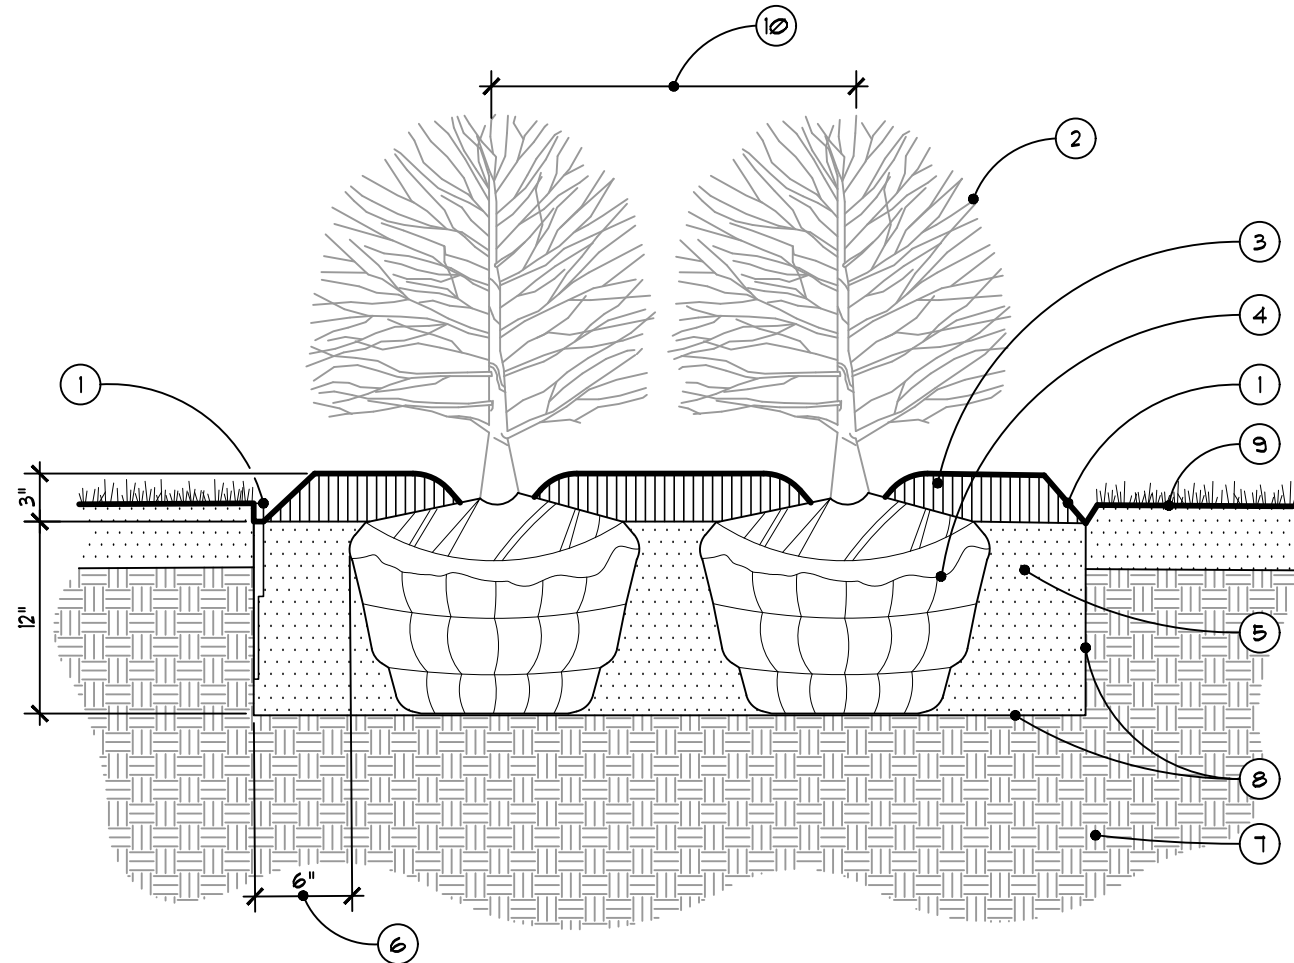

- SHOVEL CUT EDGE OR METAL EDGING - REFER TO PLANS AND SPECS
 - SHRUB PLANTS
 - 3" DEPTH DOUBLE PROCESSED SHREDDED BARK MULCH, TYP.
 - REMOVE BURLAP & CUT TWINE FROM TOP 1/3 OF BALL
 - MASS EXCAVATE PLANT BED TO 12" DEPTH AND BACKFILL WITH APPROVED PLANT MIX AND FERTILIZER
 - 6" MIN. BETWEEN ROOTBALL AND EDGE OF PLANT PIT
 - UNDISTURBED SUBGRADE
 - SCARIFY BOTTOM AND SIDES OF PLANT BED
 - 4" TOPSOIL AND LAWN - REFER TO PLANS AND SPECS
 - REFER TO PLANT LIST FOR SPACING
- GENERAL NOTE -
- CONTRACTOR TO VERIFY PERCOLATION OF PLANTING FIT PRIOR TO INSTALLATION AND PROVIDE RESULTS TO LANDSCAPE ARCHITECT FOR APPROVAL.

3 Typical Shrub Planting Detail
- NOT TO SCALE

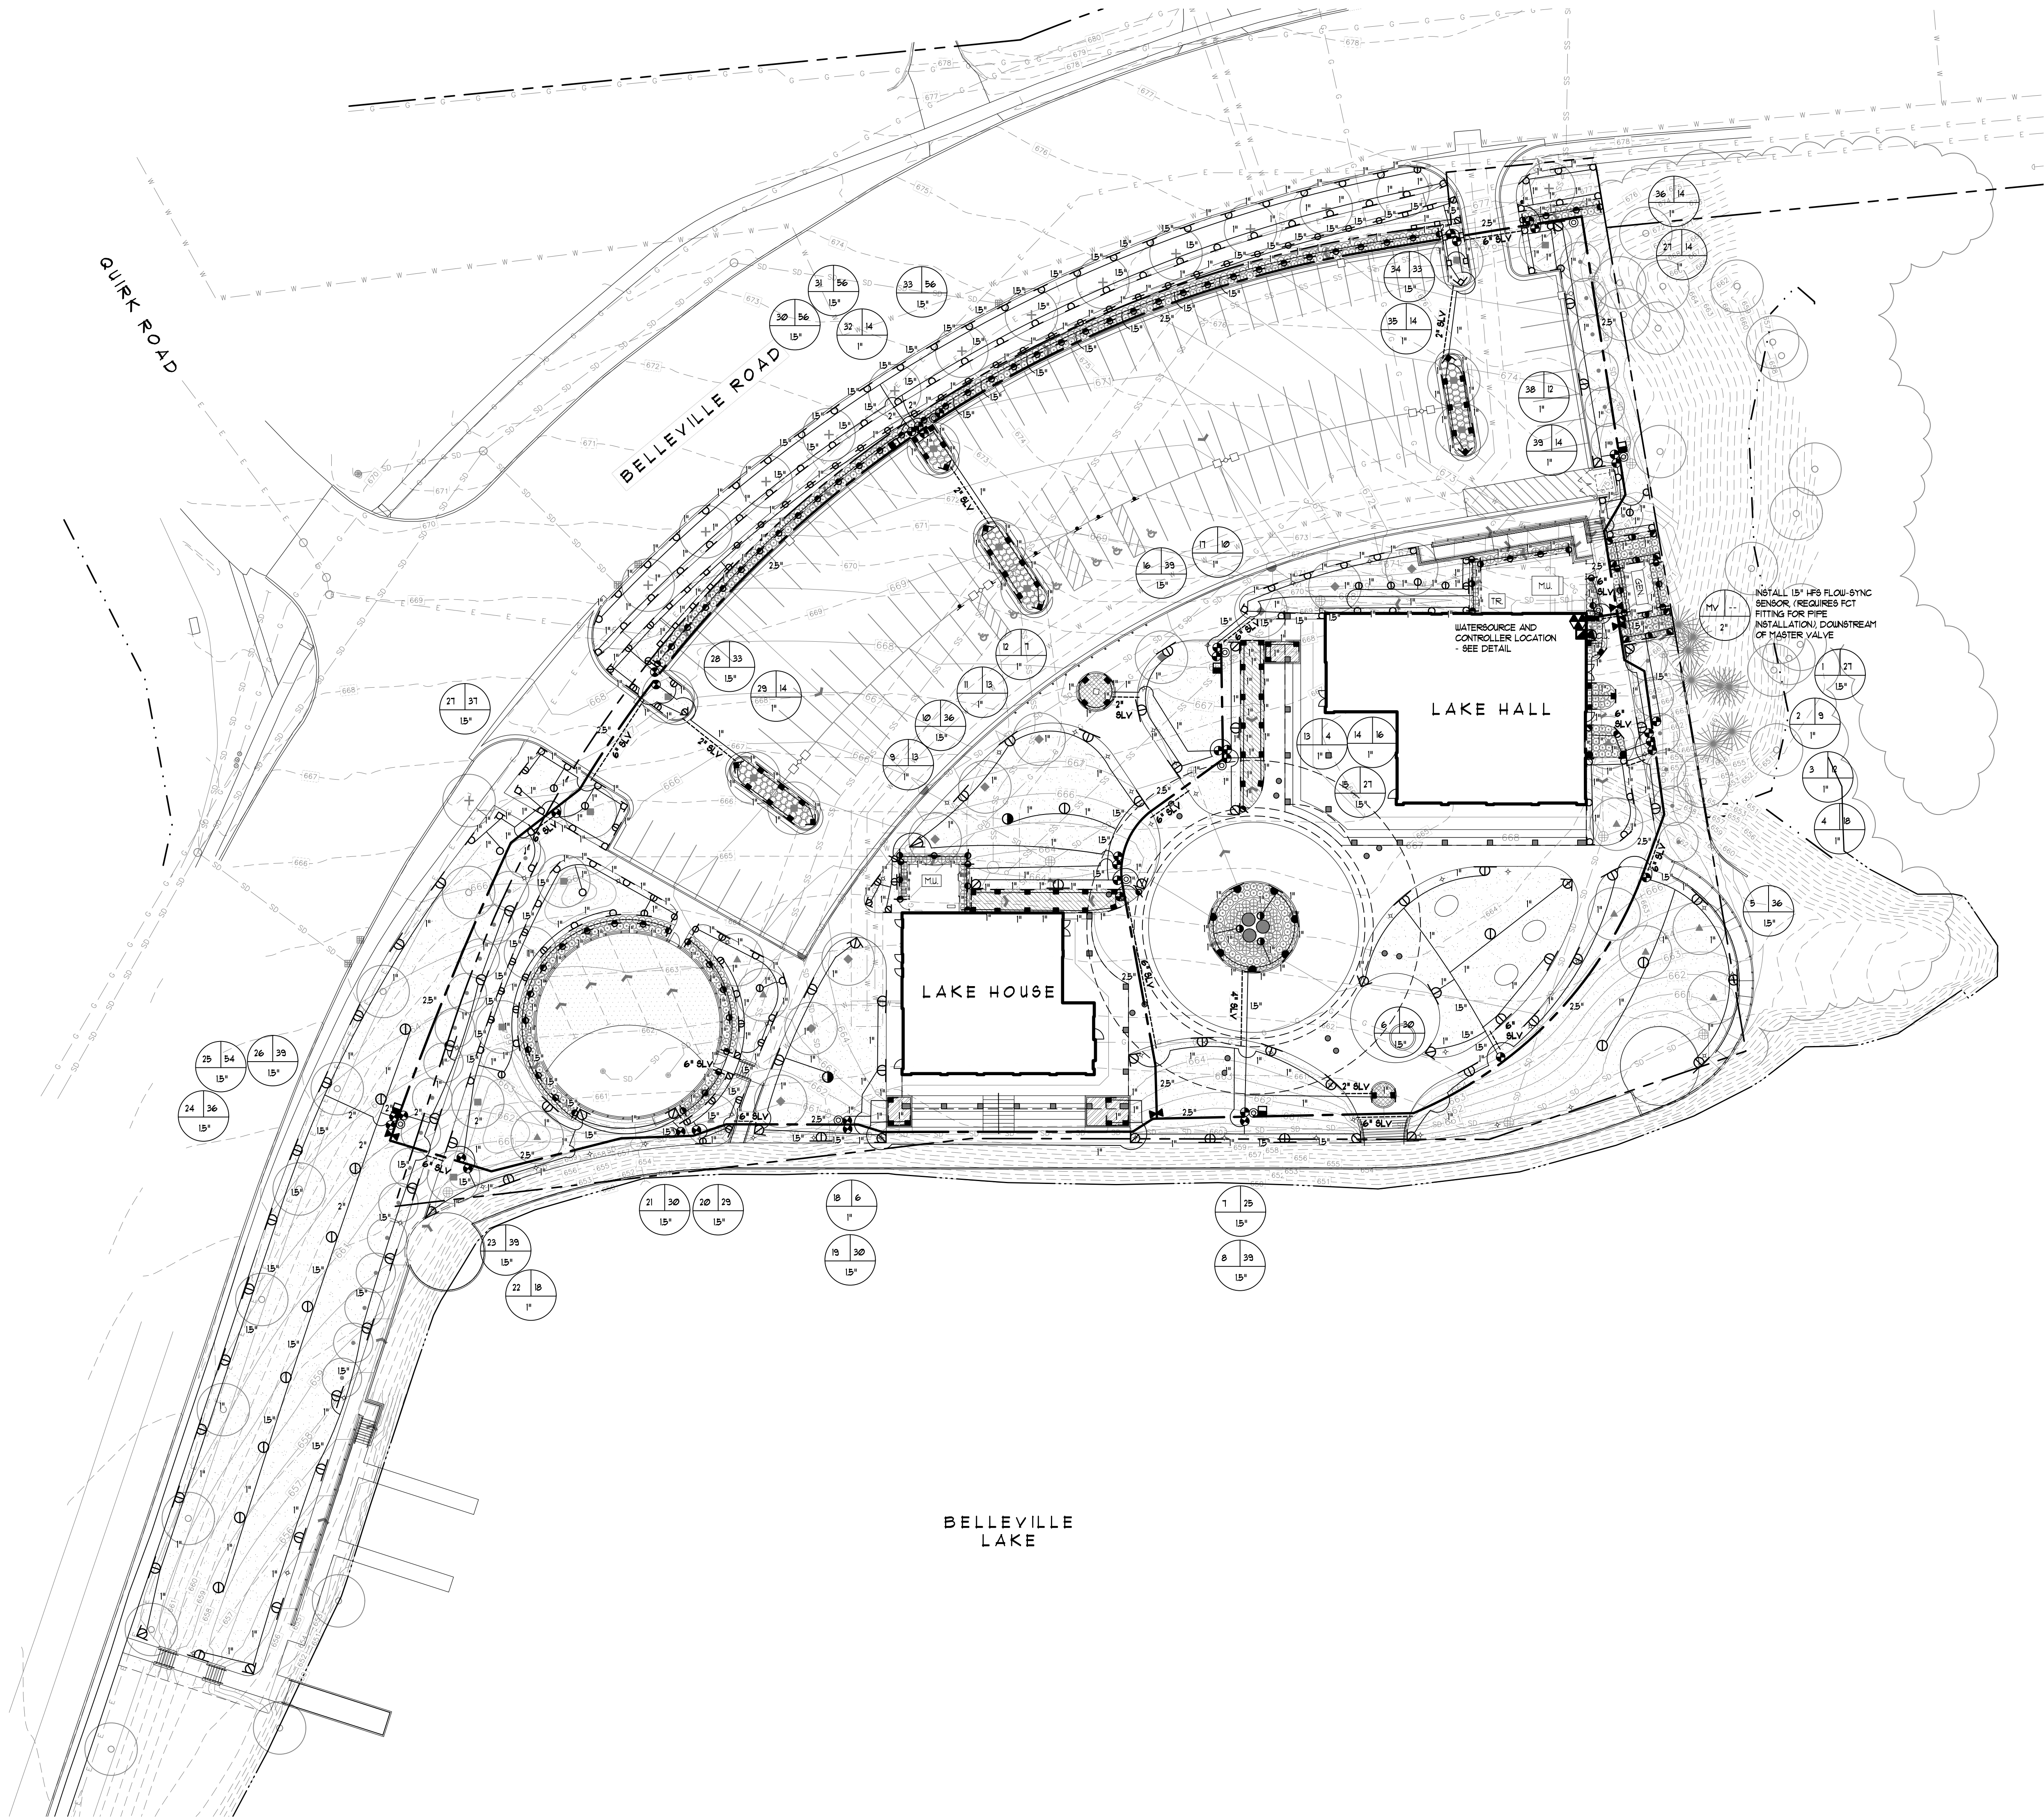

Irrigation Legend:

KEY	EQUIPMENT	HUNTER
4" Pop Up Spray w/	FR06-04-PR830-CV w/	Pro-Spray Fixed Nozzles
15" Radius Nozzle	15 Series Nozzle	12 Series Nozzle
12" Radius Nozzle	10 Series Nozzle	66-530 Side, ES-515 End
10" Radius Nozzle	66-530 Side, ES-515 End	
Strip Spray Nozzle		
12" Pop Up Spray w/	FR06-12-PR830-CV w/	Pro-Spray Fixed Nozzles
15" Radius Nozzle	15 Series Nozzle	12 Series Nozzle
12" Radius Nozzle	10 Series Nozzle	66-530 Side, ES-515 End
10" Radius Nozzle	66-530 Side, ES-515 End	
Strip Spray Nozzle		
Medium Rotary Sprinkler	1-20-04	3.0 Nozzle
35' Radius, 3.0 GPM	6.0 Nozzle	
35' Radius, 6.0 GPM		
Automatic Control Valve	ICV	
Quick Coupling Valve	QVC-100	
2" Watersource	See Notes on Plans	
Wall mount two-wire controller with cellular module, subscription to Centralis software, and hand held remote	A2C-TSD-SS A2C-LTEM Cellular Module 15" HFS Flow-sysc sensor ROAM XL KIT	
Rain Sensor	Solar Sync	
Surge Arrestor	Hunter	
Isolation Valve - 2.5"	Nibco T113	

- Zone Number
GPM for new zones
Valve Size
- MAINLINE PIPE, CLASS 200 PVC, REFER TO SPECIFICATIONS
- LATERAL PIPE, PE 3408, 100 PSI, REFER TO SPECIFICATIONS
- X" SLV
SLEEVE TO BE INSTALLED BENEATH NEW PAVING, 24" BURY - SIZE AS SHOWN, INSTALLATION SHALL BE PART OF IRRIGATION SCOPE OF WORK

Van Buren Charter Township

Van Buren Township, MI

The Lakeside Park

REVISIONS

10/12/2026	BIDS AND PERMITS
09/25/2026	SITE PLAN REVIEW
09/21/2026	CD PEER REVIEW
09/09/2026	CD TEAM REVIEW

Drawn By	BBOUCHARD
Designer	PANDRIESE
Reviewer	PANDRIESE
Manager	CKRETOVIC

Hard copy is intended to be 24"x36" when plotted. Scale(s) indicated and graphic quality may not be accurate for any other size.

PROJECT NO.
2500281

SHEET NO.

L601


© Copyright 2025
All Rights Reserved

IRRIGATION PLAN

SCALE: 1" = 30'

0 15 30 60

- 1 2" WATER SERVICE BY MECHANICAL TRADES
2 2" RPZ BACKFLOW PREVENTER BY MECHANICAL TRADES
3 CHECK VALVE
4 DRAIN VALVE POINTED DOWN
5 2" X 2" X 1" TEE
6 UNION
7 PETCOCK
8 1/4" COPPER TUBE
9 PRESSURE GAUGE AND LOW PRESSURE CUT OFF SWITCH ON WALL BEHIND PUMP
10 PRESSURE GAUGE
11 SHUT OFF VALVE
12 BOOSTER PUMP - INSTALL ON AND BOLT TO 4" SOLID CONCRETE PAD
13 2" TYPE 'L' HARD COPPER DISCHARGE LINE TO EXTERIOR PROVIDED BY MECHANICAL TRADES.
14 COORDINATE WITH ELECTRICAL TRADES TO EXTEND POWER TO STARTER DISCONNECT AND TO EXTEND POWER FROM DISCONNECT TO PUMP MOTOR.
15 INSTALL PUMP START RELAY ON WALL IN MECHANICAL ROOM. WIRE TO PUMP STARTER AND CONTROLLER.
16 IRRIGATION CONTROLLER COORDINATE WITH ELECTRICIAN FOR THE INSTALLATION AND WIRING OF POWER FROM THE POWER SOURCE TO THE CONTROLLER.
17 COORDINATE WITH GENERAL CONTRACTOR TO INSTALL 15" CONDUIT FROM CONTROLLER THROUGH FLOOR AND FOOTING TO 5'-0" OUTSIDE BUILDING
18 ECCENTRIC REDUCER

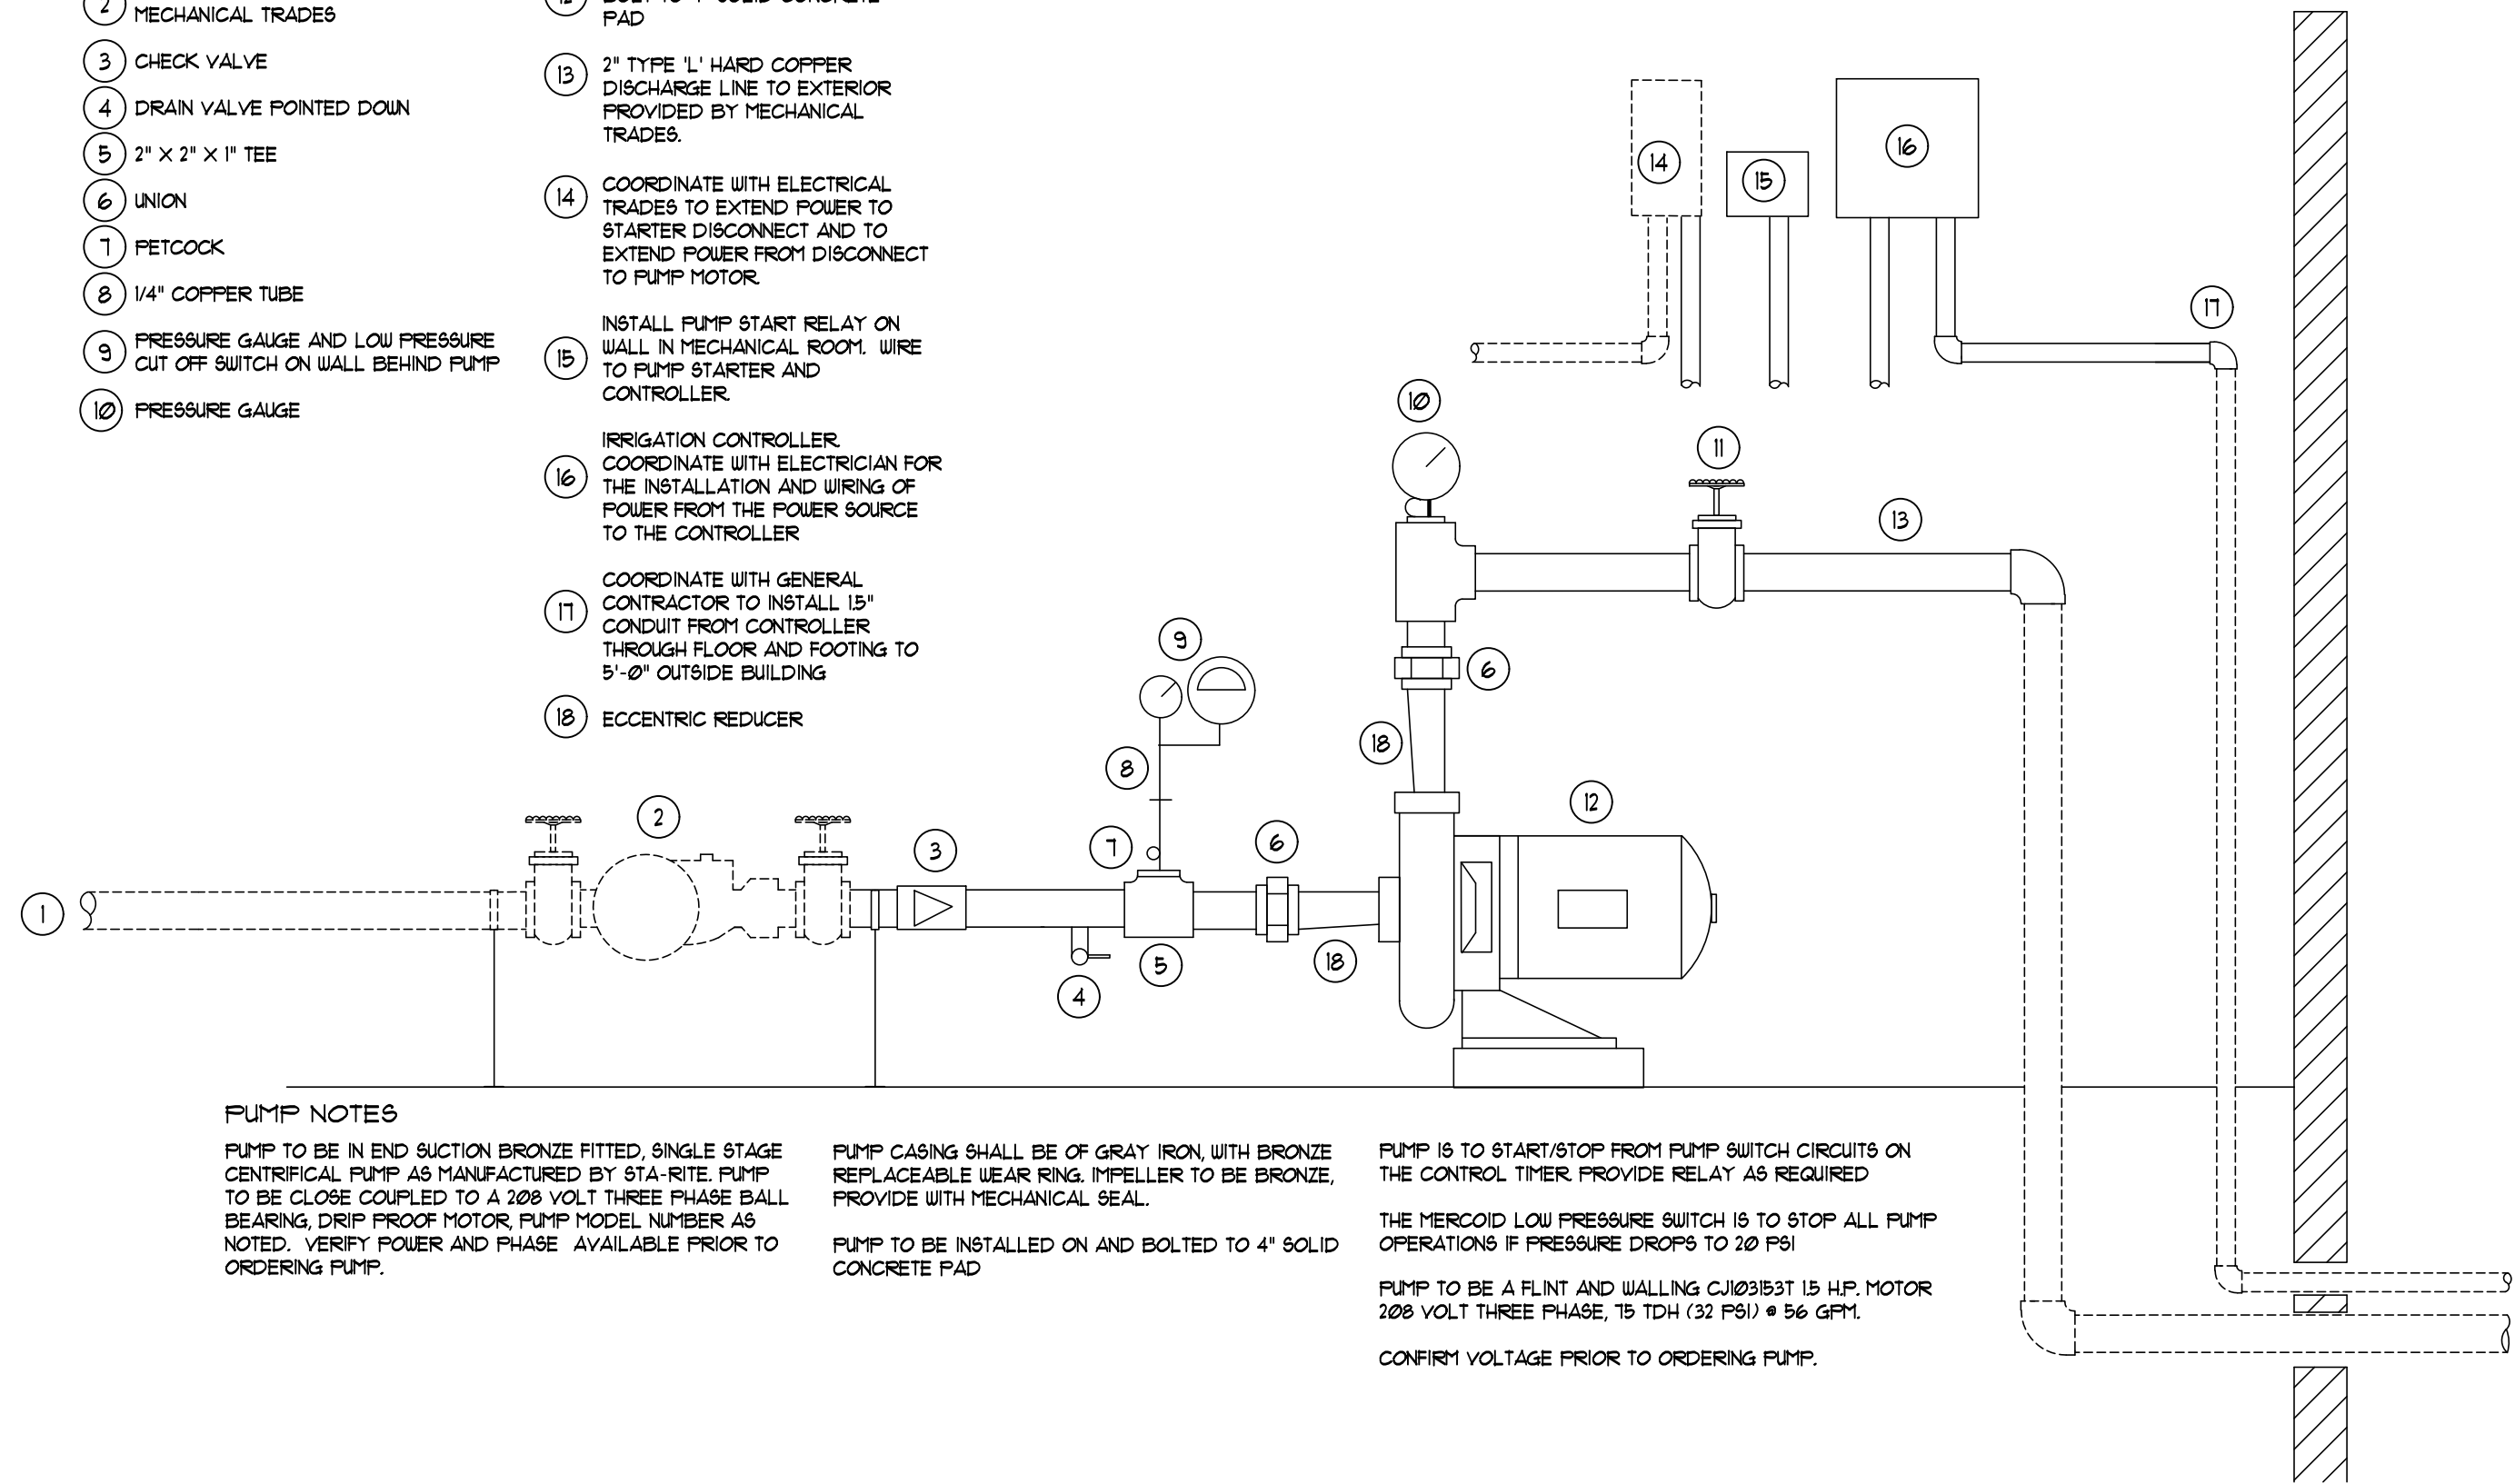

PUMP NOTES

PUMP TO BE IN END SUCTION BRONZE FITTED, SINGLE STAGE CENTRIFUGAL PUMP AS MANUFACTURED BY STA-RITE. PUMP TO BE CLOSE COUPLED TO A 208 VOLT THREE PHASE BALL BEARING, DRIP PROOF MOTOR. PUMP MODEL NUMBER AS NOTED. VERIFY POWER AND PHASE AVAILABLE PRIOR TO ORDERING PUMP.

PUMP CASING SHALL BE OF GRAY IRON, WITH BRONZE REPLACEABLE WEAR RING. IMPELLER TO BE BRONZE, PROVIDE WITH MECHANICAL SEAL.


PUMP TO BE INSTALLED ON AND BOLTED TO 4" SOLID CONCRETE PAD

PUMP IS TO START/STOP FROM PUMP SWITCH CIRCUITS ON THE CONTROL TIMER. PROVIDE RELAY AS REQUIRED

THE MERCOID LOW PRESSURE SWITCH IS TO STOP ALL PUMP OPERATIONS IF PRESSURE DROPS TO 20 PSI

PUMP TO BE A FLINT AND WALLING C/J03531 15 HP MOTOR 208 VOLT THREE PHASE, 15 TDH (32 PSI) @ 56 GPM

CONFIRM VOLTAGE PRIOR TO ORDERING PUMP.

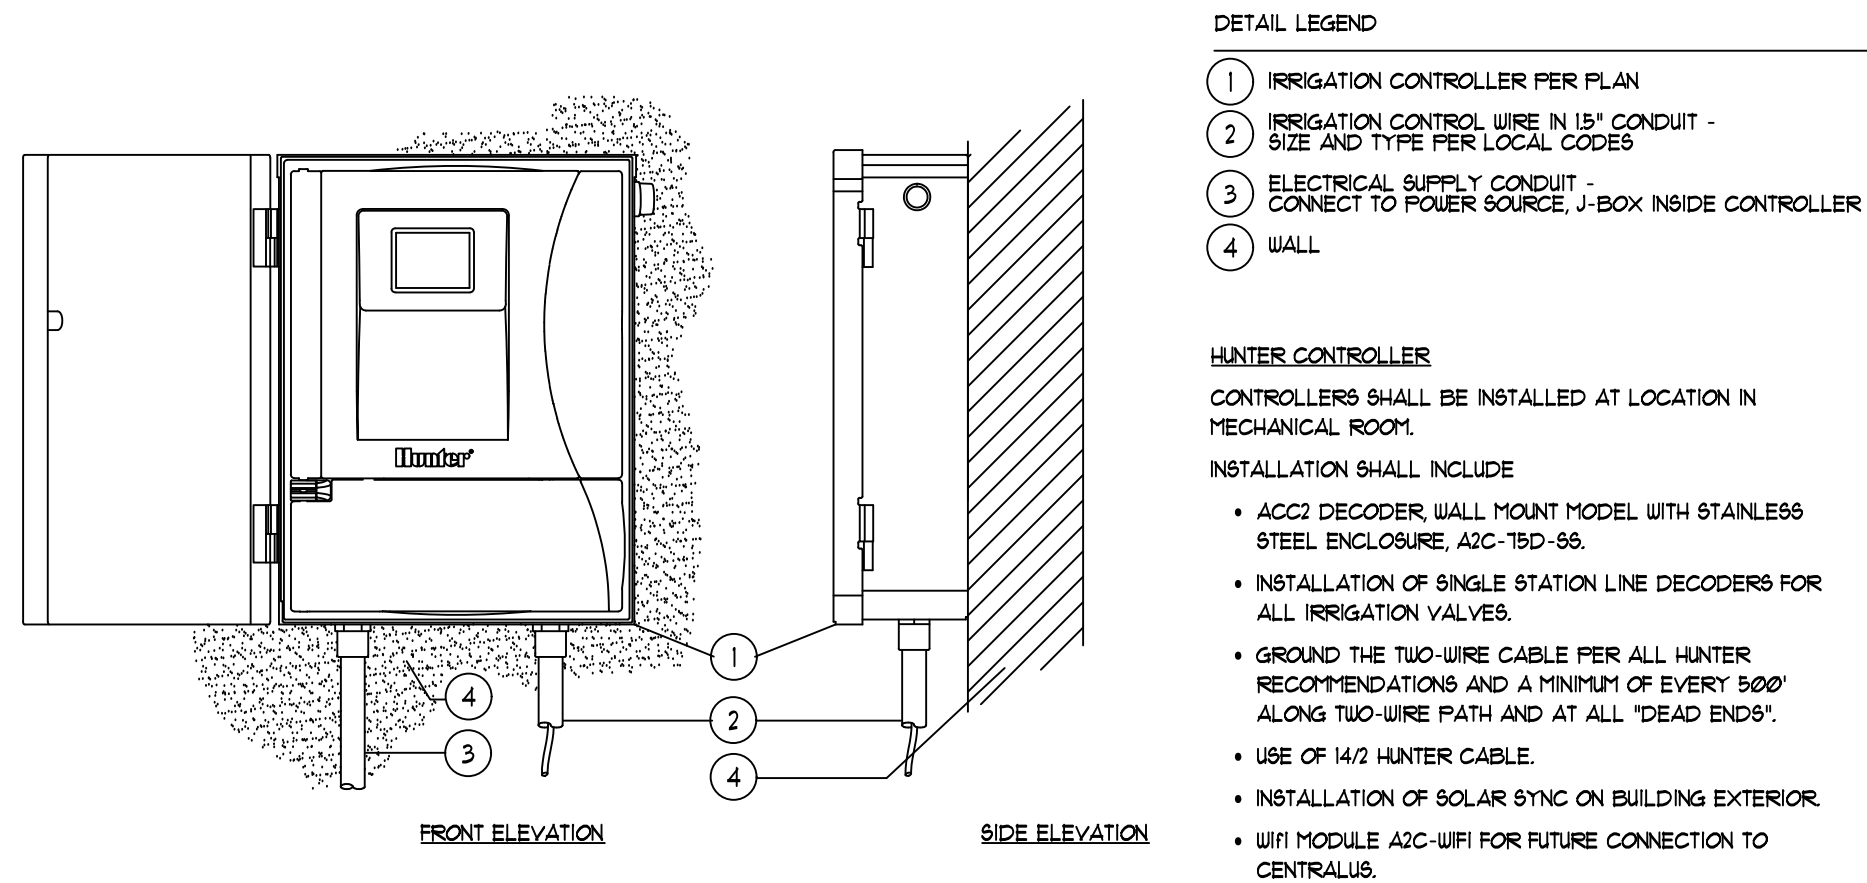

DETAIL LEGEND

- 1 IRRIGATION CONTROLLER PER PLAN
2 IRRIGATION CONTROL WIRE IN 15" CONDUIT - SIZE AND TYPE PER LOCAL CODES
3 ELECTRICAL SUPPLY CONDUIT - CONNECT TO POWER SOURCE, J-BOX INSIDE CONTROLLER
4 WALL

HUNTER CONTROLLER

CONTROLLERS SHALL BE INSTALLED AT LOCATION IN MECHANICAL ROOM.

INSTALLATION SHALL INCLUDE


- ACCQ DECODER, WALL MOUNT MODEL WITH STAINLESS STEEL ENCLOSURE, A2G-15D-86.
- INSTALLATION OF SINGLE STATION LINE DECODERS FOR ALL IRRIGATION VALVES.
- GROUND THE TWO-WIRE CABLE PER ALL HUNTER RECOMMENDATIONS AND A MINIMUM OF EVERY 500' ALONG TWO-WIRE PATH AND AT ALL 'DEAD ENDS'.
- USE OF 1/2" HUNTER CABLE.
- INSTALLATION OF SOLAR SYNC ON BUILDING EXTERIOR.
- WIFI MODULE A2C-WIFI FOR FUTURE CONNECTION TO CENTRALUS.

1 Schematic Watsource Detail
- NOT TO SCALE


2 Controller Detail
- NOT TO SCALE

NOTES:

- A. INSTALLATION TO BE COMPLETED IN ACCORDANCE WITH MANUFACTURER'S SPECIFICATIONS.
B. CONTROLLER ACCEPTS 120 VOLTS A.C. OR 230 VOLTS A.C.
C. SEE PLAN LEGEND FOR MODEL NUMBER AND SPECIFICATIONS.
D. ALWAYS REFER TO PRODUCT INSTALLATION NOTES PRIOR TO INSTALLATION.

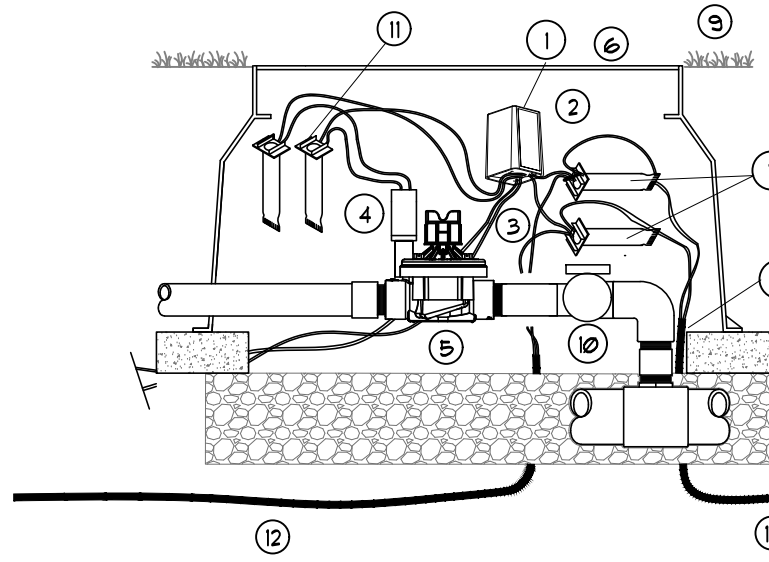


- 1 HUNTER ICD DECODER MOUNTED ON DECODER STAKE
2 RED WIRE AT DECODER
3 BLUE WIRE AT DECODER
4 BLACK WIRES (2) AT DECODER TO SOLENOID CONTROL WIRES.
5 CONTROL VALVE ASSEMBLY.
6 RECTANGULAR VALVE BOX WITH
7 COMMON BRICK, 2 TOTAL, ONE ON EACH SHORT SIDE OF BOX.
8 GRAVEL BASE, 4" DEEP
9 FINISH GRADE.
10 PLASTIC BALL VALVE, SAME SIZE AS
11 AUTOMATIC VALVE
12 3M DBR/T-6 CONNECTORS
13 TWO-WIRE CABLE FROM 1 TO NEXT VALVE

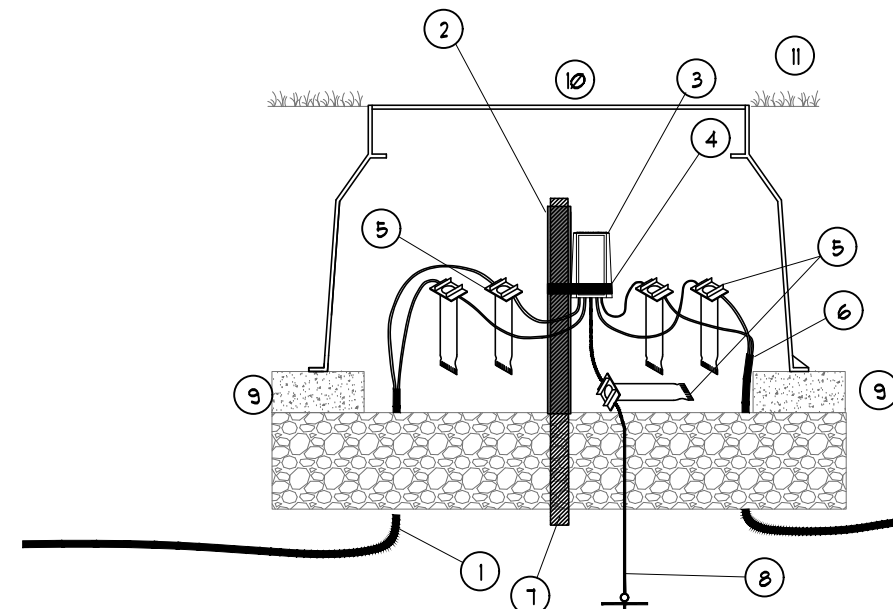

- 1 TO NEXT DECODER
2 PVC PIPE 1" SCH 40
3 SURGE PROTECTION MODULE
4 ELECTRICAL CABLE TIE - 12"
5 DBR/T-6 (5)
6 JACKETED 10 WIRE PATH FROM CONTROLLER ALLOW 5 1/16" SLACK PER SURGE DEVICE 1/2 ON EITHER SIDE

- 1 PVC PIPE .75" SCH 40
2 TO EARTH GROUND 8FT/2.5M FROM DECODER AT RIGHT ANGLE TO THE 2-WIRE PATH
3 COMMON BRICK, 2 TOTAL, ONE ON EACH SHORT SIDE OF BOX.
4 RECTANGULAR VALVE BOX
5 GRADE

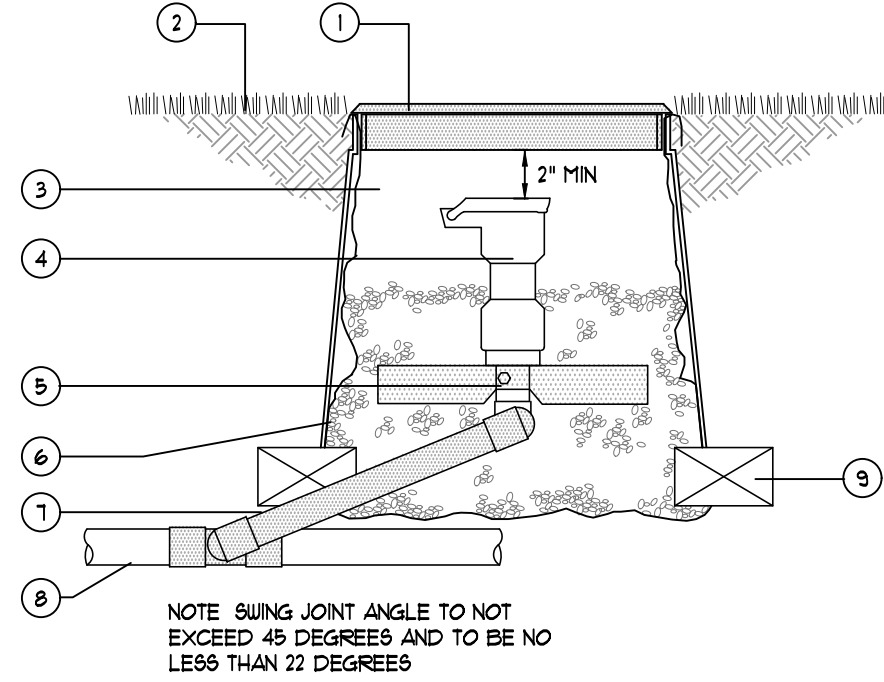


- 1 10" ROUND ARMOR OR CARSON VALVE BOX
2 FINISH GRADE
3 INTERIOR OF BOX TO BE FREE FROM SOIL AND DEBRIS
4 1" QUICK COUPLING VALVE
5 1" QUICK COUPLER STABILIZER
6 FILTER FABRIC WITH PEA STONE. FILL VALVE BOX WITH STONE TO 2" BELOW QUICK COUPLER TOP. PACK STONE IN 1" LIFTS
7 SCHEDULE 80 PRE-FABRICATED SWING JOINT WITH O-RING SEALS AND MINIMUM 12" LAY LENGTH, LASC0, SPEARS, OR DURA
8 MAINLINE PIPE
9 BRICK SUPPORT - INSTALL TWO ON OPPOSING SIDES

NOTE: SWING JOINT ANGLE TO NOT EXCEED 45 DEGREES AND TO BE NO LESS THAN 22 DEGREES

3 Automatic Valve Detail
- NOT TO SCALE


4 Grounding/Surge Arrestor Detail
- NOT TO SCALE

5 Quick Coupling Valve Detail
- NOT TO SCALE

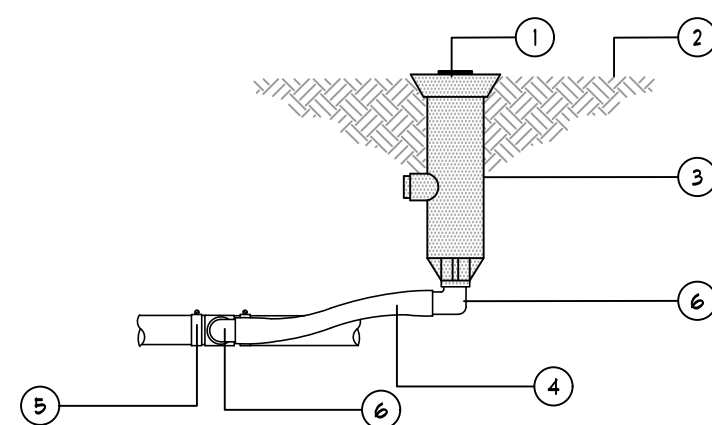

- 1 INSTALL SPRINKLER 1/4" ABOVE GRADE AND A MINIMUM OF 6" OFF WALKS AND CURBS.
2 FINISH GRADE
3 POP UP SPRINKLER USING BOTTOM INLET.
4 1/2" SWING PIPE, MINIMUM LENGTH 8" MAXIMUM LENGTH 18"
5 STAINLESS STEEL WORM GEAR CLAMP AND SCREW
6 1/2" OR 3/4" MALE ELBOW

6 Two Elbow Swing Joint Detail
- NOT TO SCALE

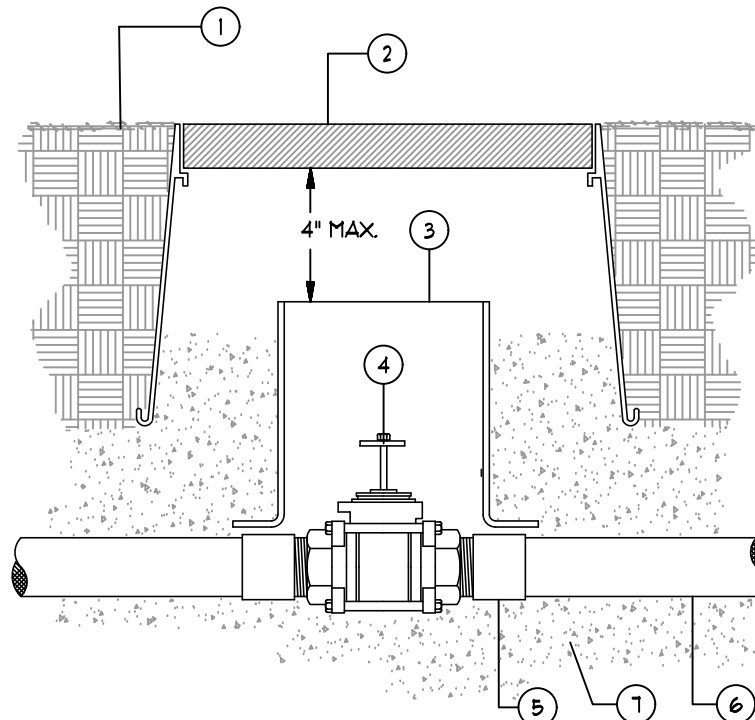

- 1 FINISH GRADE
2 11" X 14" VALVE BOX - SEE GENERAL NOTES, 1202
3 8" DIAMETER CL. 160 PVC SLEEVE BOTTOM TO BE FLARED AND CONTACT TOP OF PRESSURE SUPPLY LINE
4 GATE VALVE, SIZE TO EQUAL MAINLINE SIZE
5 5LIP X MIPT SCH. 80 PVC ADAPTOR (2 REQUIRED)
6 MAINLINE PIPE
7 3/4" CRUSHED ROCK 1 CU FT. MIN

7 Isolation Valve
- NOT TO SCALE

IRRIGATION DETAILS
SCALE: AS NOTED

REVISONS

10/12/2026	BIDS AND PERMITS
09/25/2026	SITE PLAN REVIEW
09/21/2026	CD PEER REVIEW
09/09/2026	CD TEAM REVIEW

Drawn By	BBOUCHARD
Designer	PANDRIESE
Reviewer	PANDRIESE
Manager	CKRETOVIC

Hard copy is intended to be 24"x36" when plotted. Scale(s) indicated and graphic quality may not be accurate for any other size.

PROJECT NO.
2500281

SHEET NO.

L602