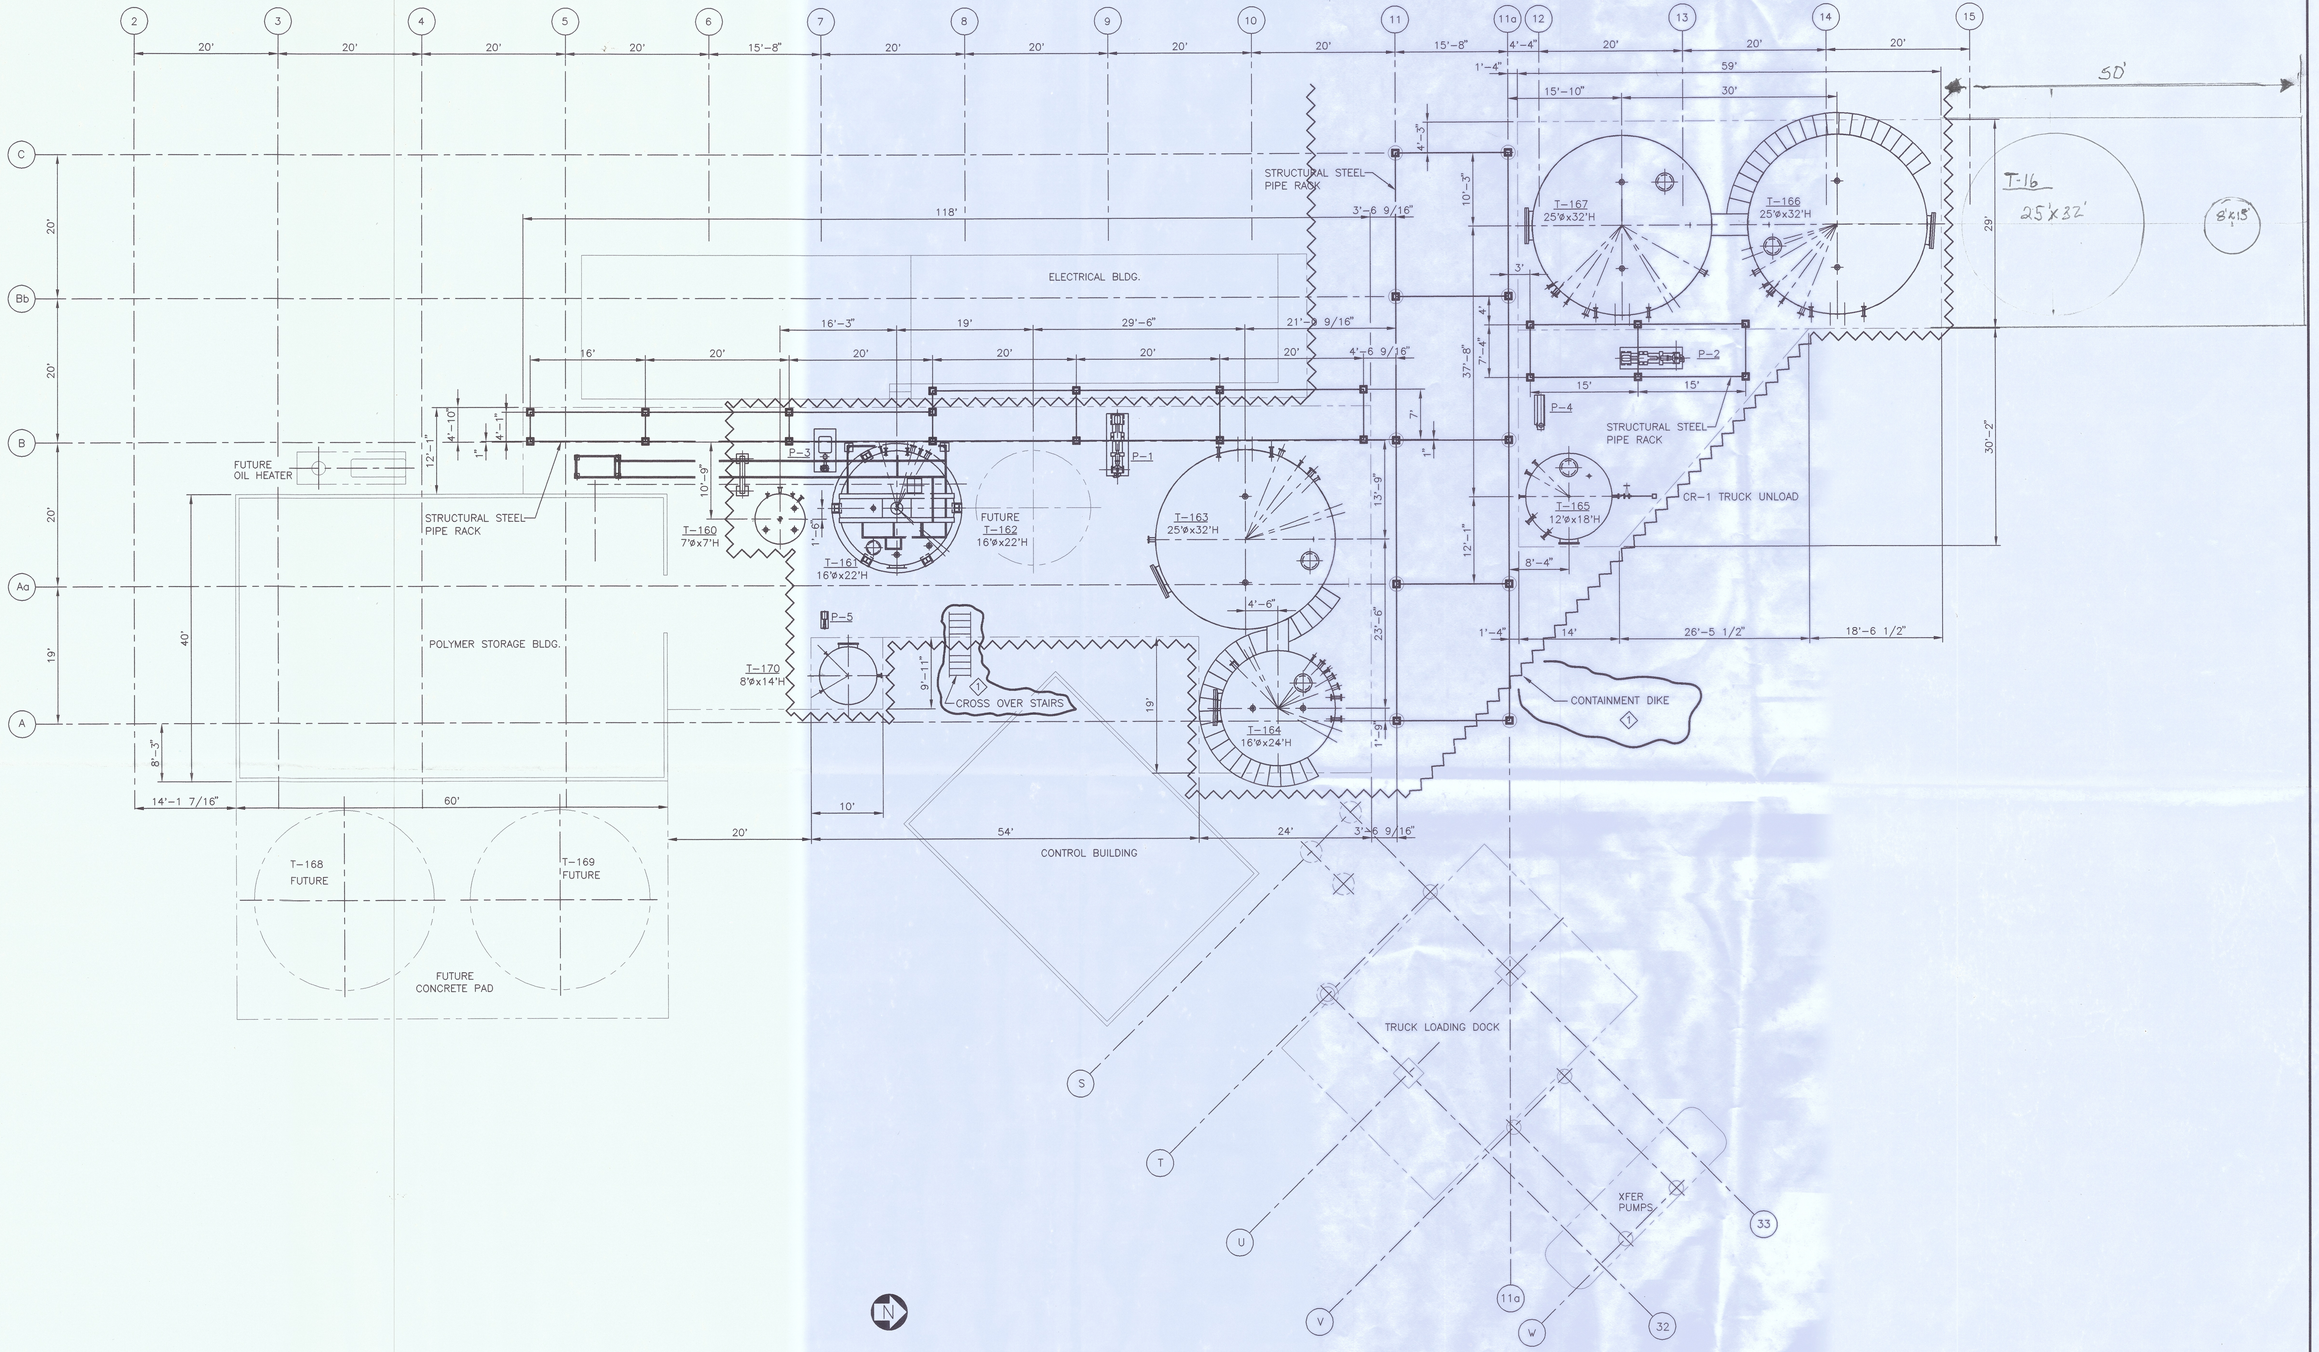


REV.	DATE	DESCRIPTION
1	6/26/95	ADDED CONTAINMENT DIKE & CROSS OVER STAIRS

MODIFIED SITE PLAN — MONROE

MODIFIED AC FACILITY
TANKS & PIPE RACKS LAYOUT

SCALE: 1"=10'	APPROVED BY:	DRAWN BY: PDA
DATE: 5/24/95		CHECKED BY:

JAM TECH, INC.
Mechanical & Piping Design
777 Livernois, Ferndale, MI 48220
Phone: (810) 547-8786 Fax: (810) 547-9841

FOR: THOMPSON-McCULLY CO.

REVISION: 1

DWG. NO: M-01-TS